ATTACHMENT 2

Typical Right-Of-Way Drawings

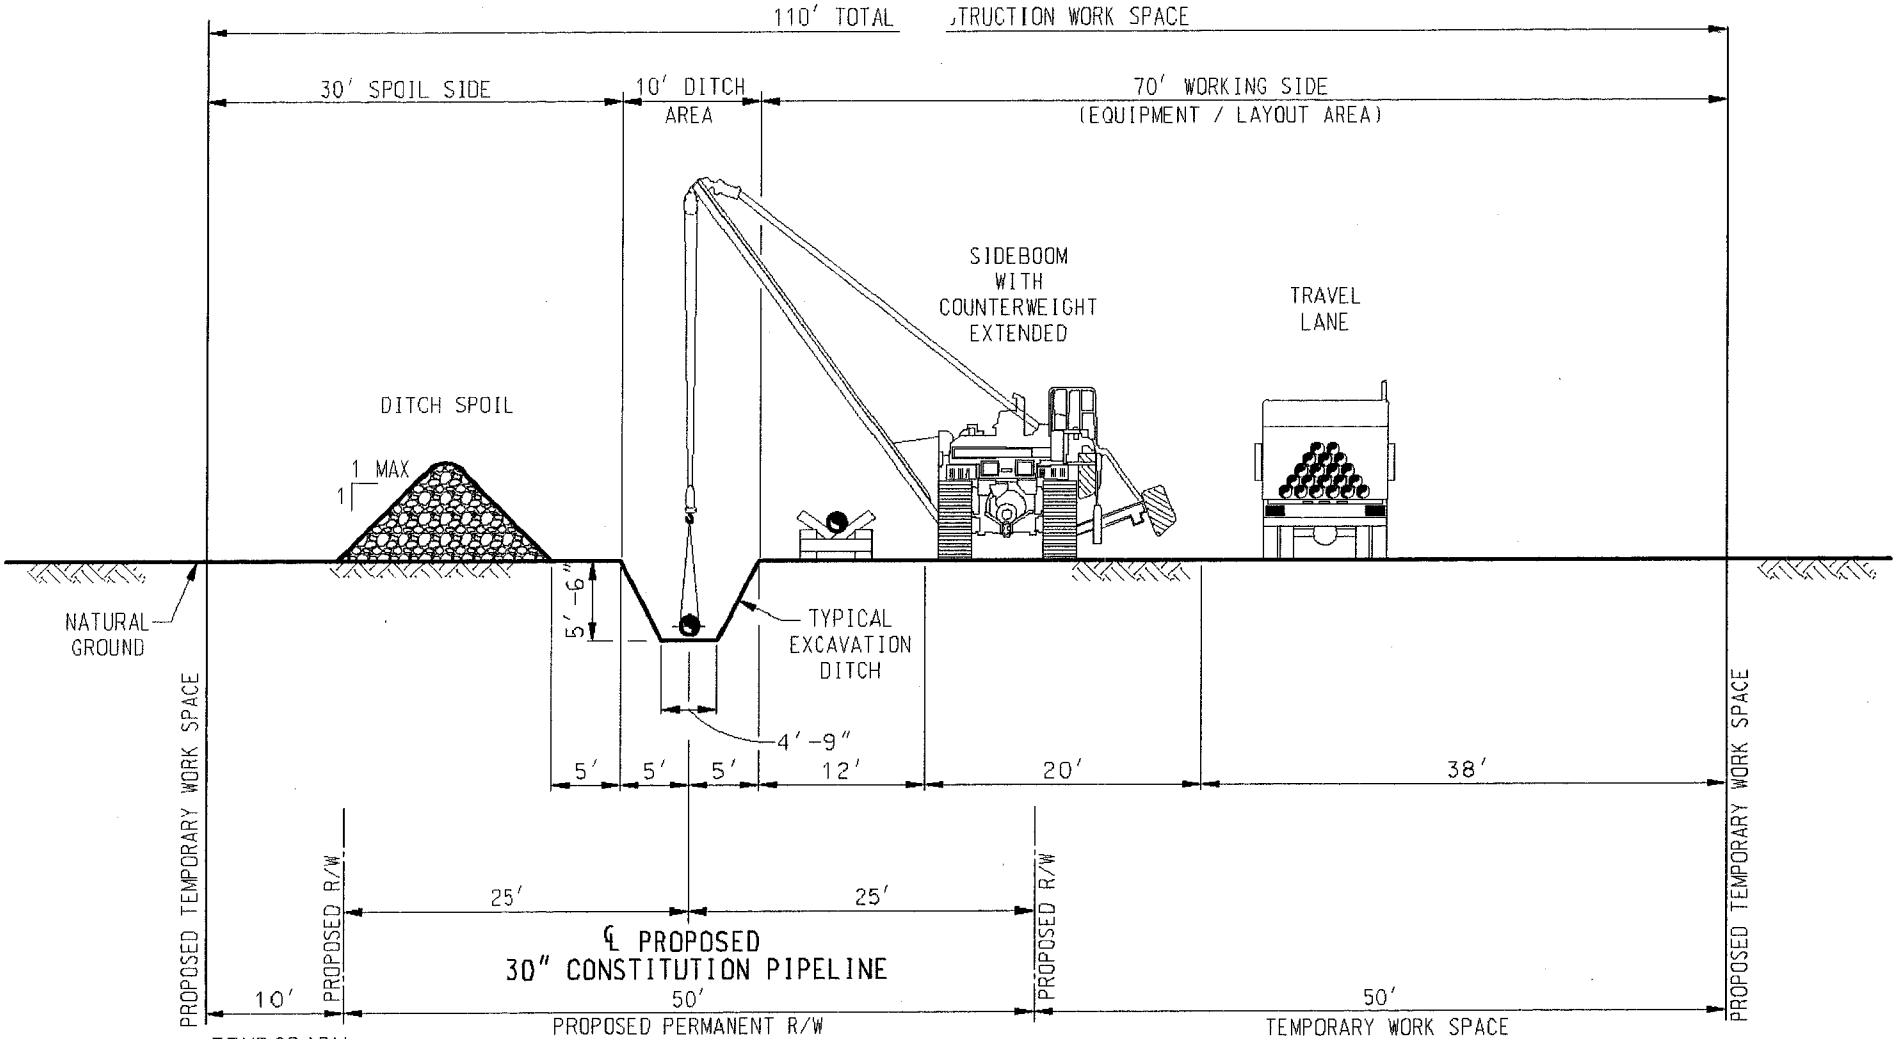

TYPICAL CONSTRUCTION CORRIDOR
CONVENTIONAL CONSTRUCTION
N.T.S.

STANDARD ENVIRONMENTAL DETAIL

NEW YORK

DRAWING NO.	REFERENCE TITLE
-	-

CONSTITUTION PIPELINE COMPANY, LLC
TYPICAL RIGHT-OF-WAY
CROSS SECTION
CONVENTIONAL CONSTRUCTION

CONSTITUTION PIPELINE

NO.	DATE	BY	REVISION DESCRIPTION	W.O. NO.	CHK.	APP.
-	-					

DRAWN BY: CM	DATE: 09/17/12	ISSUED FOR BID:	SCALE: NONE
CHECKED BY:	DATE:	ISSUED FOR CONSTRUCTION:	
APPROVED BY:	DATE:	DRAWING NUMBER: 26-27-70/001	SHEET 1
WO: 1110415		FIGURE NO. 88	OF 1

GULF INTERSTATE ENGINEERING
HOUSTON, TEXAS

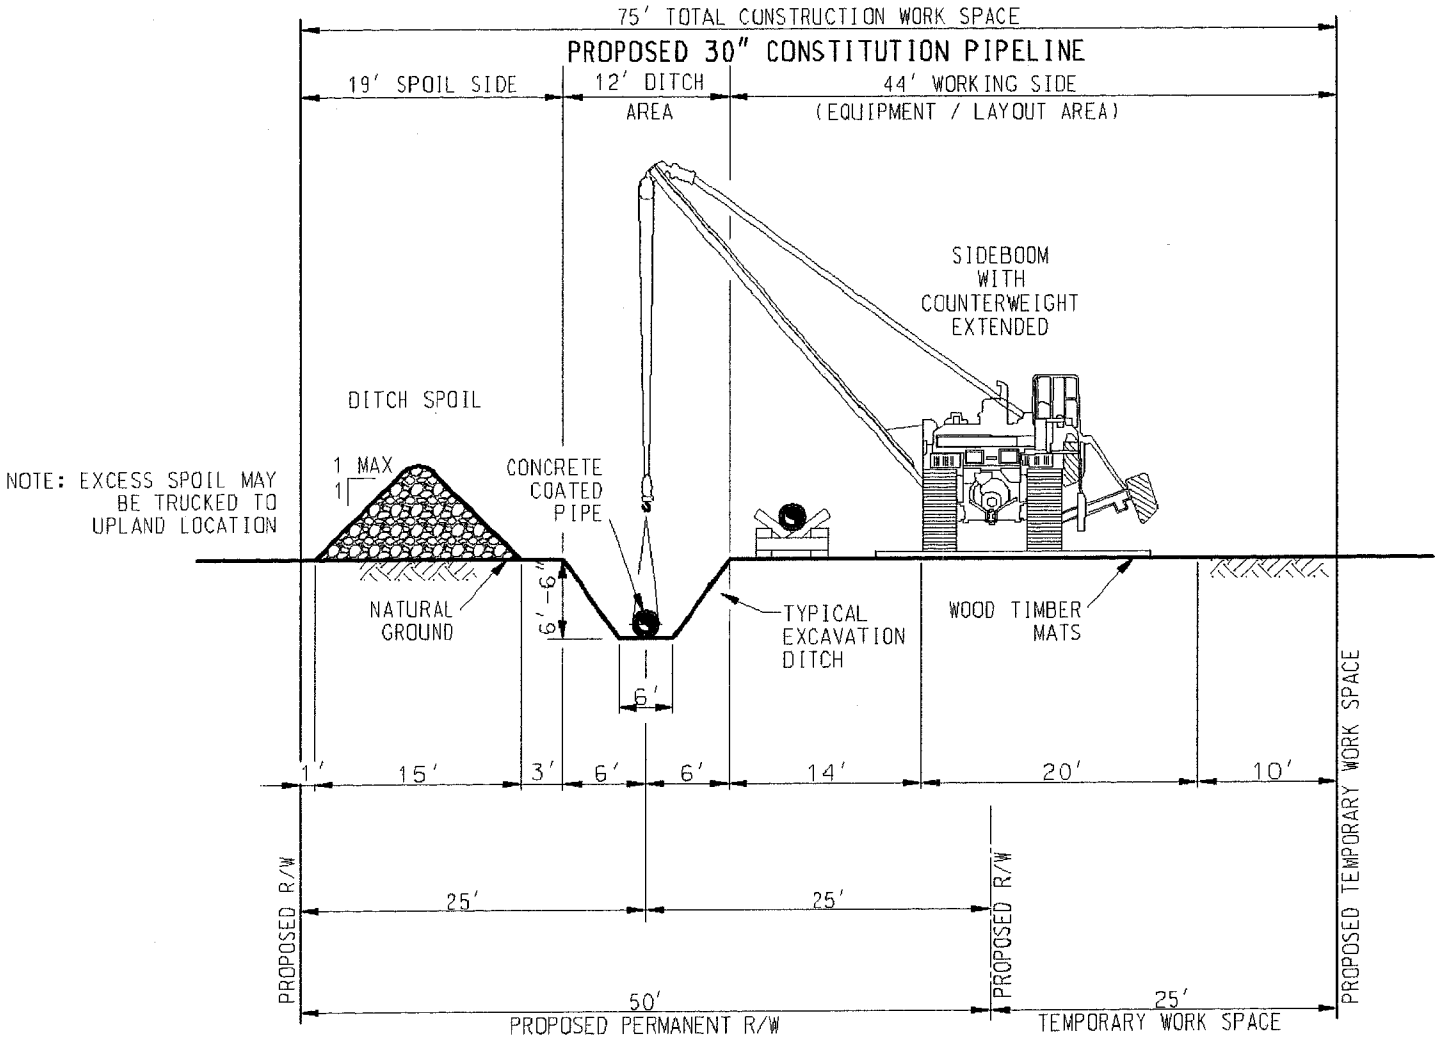

TYPICAL CONSTRUCTION CORRIDOR ACROSS SATURATED WETLANDS

N.T.S.

STANDARD ENVIRONMENTAL DETAIL

NEW YORK

DRAWING NO.	REFERENCE TITLE
-	-

CONSTITUTION PIPELINE COMPANY, LLC
TYPICAL RIGHT-OF-WAY
CROSS SECTION
ACROSS SATURATED WETLANDS

CONSTITUTION PIPELINE

NO.	DATE	BY	REVISION DESCRIPTION	W.O. NO.	CHK.	APP.
-	-					

DRAWN BY: CM	DATE: 09/17/12	ISSUED FOR BID:	SCALE: NONE
CHECKED BY:	DATE:	ISSUED FOR CONSTRUCTION:	
APPROVED BY:	DATE:	DRAWING NUMBER: 26-27-70/003	SHEET 1
WO: 1110415		FIGURE NO. 90	OF 1

GULF INTERSTATE ENGINEERING
HOUSTON, TEXAS

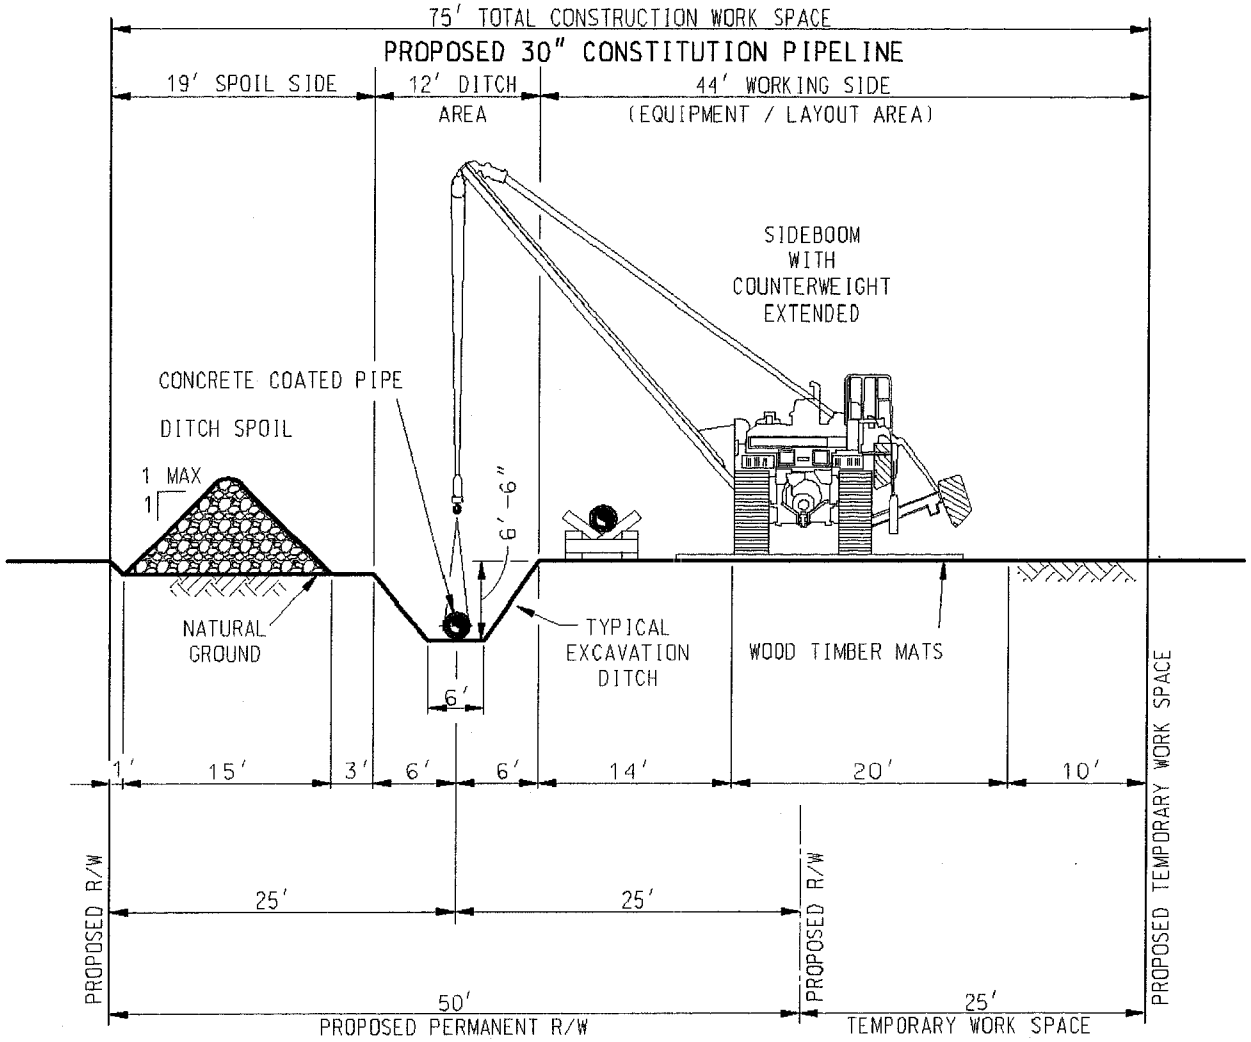

TYPICAL CONSTRUCTION CORRIDOR ACROSS NON-SATURATED WETLANDS

N.T.S. STANDARD ENVIRONMENTAL DETAIL

NEW YORK

NOTES:

1. TOPSOIL TO BE TRUCKED TO UPLAND LOCATION.
2. EXCESS DITCH SPOIL MAY BE TRUCKED TO UPLAND LOCATION.
3. SALVAGE TOPSOIL TO ACTUAL DEPTH OR A MAXIMUM DEPTH OF 12 INCHES, AS DETERMINED BY COMPANY ENVIRONMENTAL INSPECTOR.

DRAWING NO.	REFERENCE TITLE
-	-

CONSTITUTION PIPELINE COMPANY, LLC
TYPICAL RIGHT-OF-WAY
CROSS SECTION
ACROSS NON-SATURATED WETLANDS

CONSTITUTION PIPELINE

NO	DATE	BY	REVISION DESCRIPTION	W.O. NO	CHK.	APP.
-	-					

GULF INTERSTATE ENGINEERING
HOUSTON, TEXAS

DRAWN BY: CM	DATE: 09/17/12	ISSUED FOR BID:	SCALE: NONE
CHECKED BY:	DATE:	ISSUED FOR CONSTRUCTION:	
APPROVED BY:	DATE:	DRAWING NUMBER: 26-27-70/004	SHEET 1
WO: 1110415		FIGURE NO. 91	OF 1

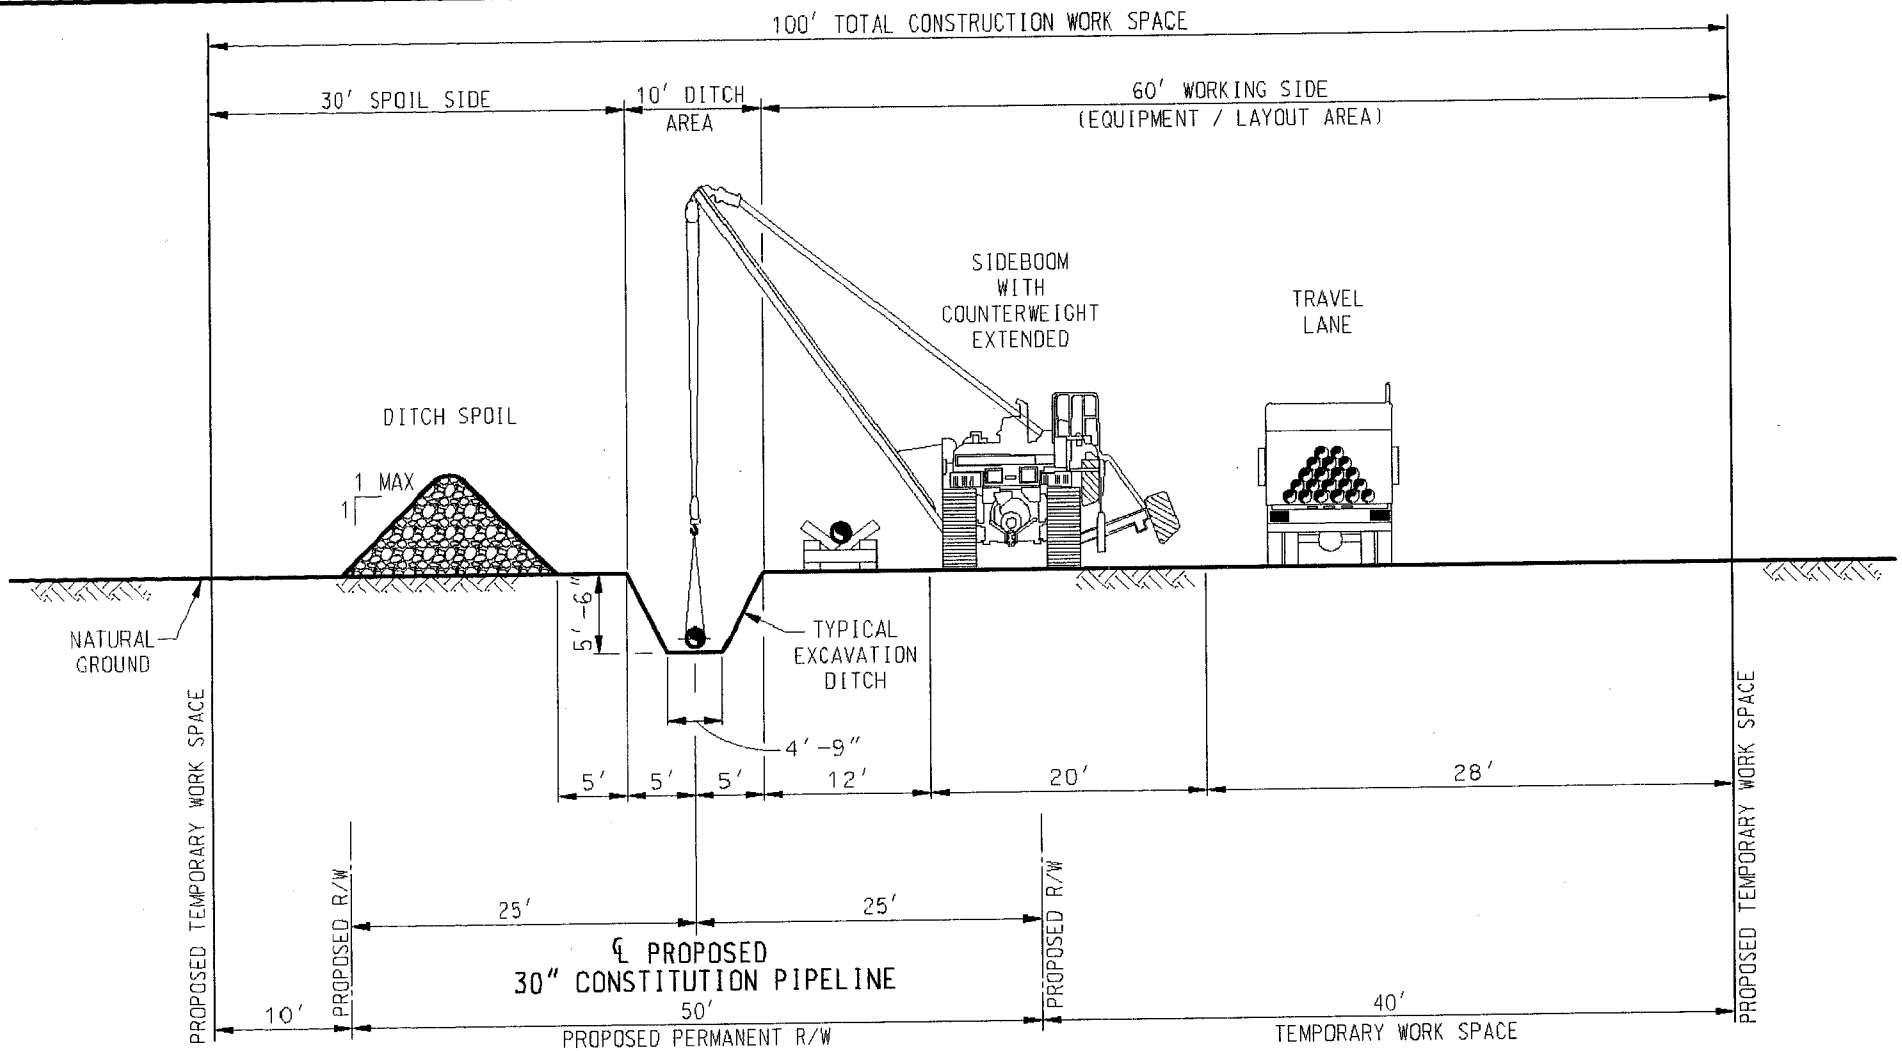

TYPICAL CONSTRUCTION CORRIDOR ACROSS INTERIOR FOREST LAND

N.T.S.

STANDARD ENVIRONMENTAL DETAIL

NEW YORK

DRAWING NO.	REFERENCE TITLE
-	-

CONSTITUTION PIPELINE COMPANY, LLC
TYPICAL RIGHT-OF-WAY
CROSS SECTION
ACROSS INTERIOR FOREST LAND

CONSTITUTION PIPELINE

NO.	DATE	BY	REVISION DESCRIPTION	W.O. NO.	CHK.	APP.
-	-					

DRAWN BY: CM	DATE: 09/17/12	ISSUED FOR BID:	SCALE: NONE
CHECKED BY:	DATE:	ISSUED FOR CONSTRUCTION:	
APPROVED BY:	DATE:	DRAWING NUMBER: 26-27-70/010	SHEET 1
WO: 1110415		FIGURE NO. 97	OF 1

GULF INTERSTATE ENGINEERING
HOUSTON, TEXAS