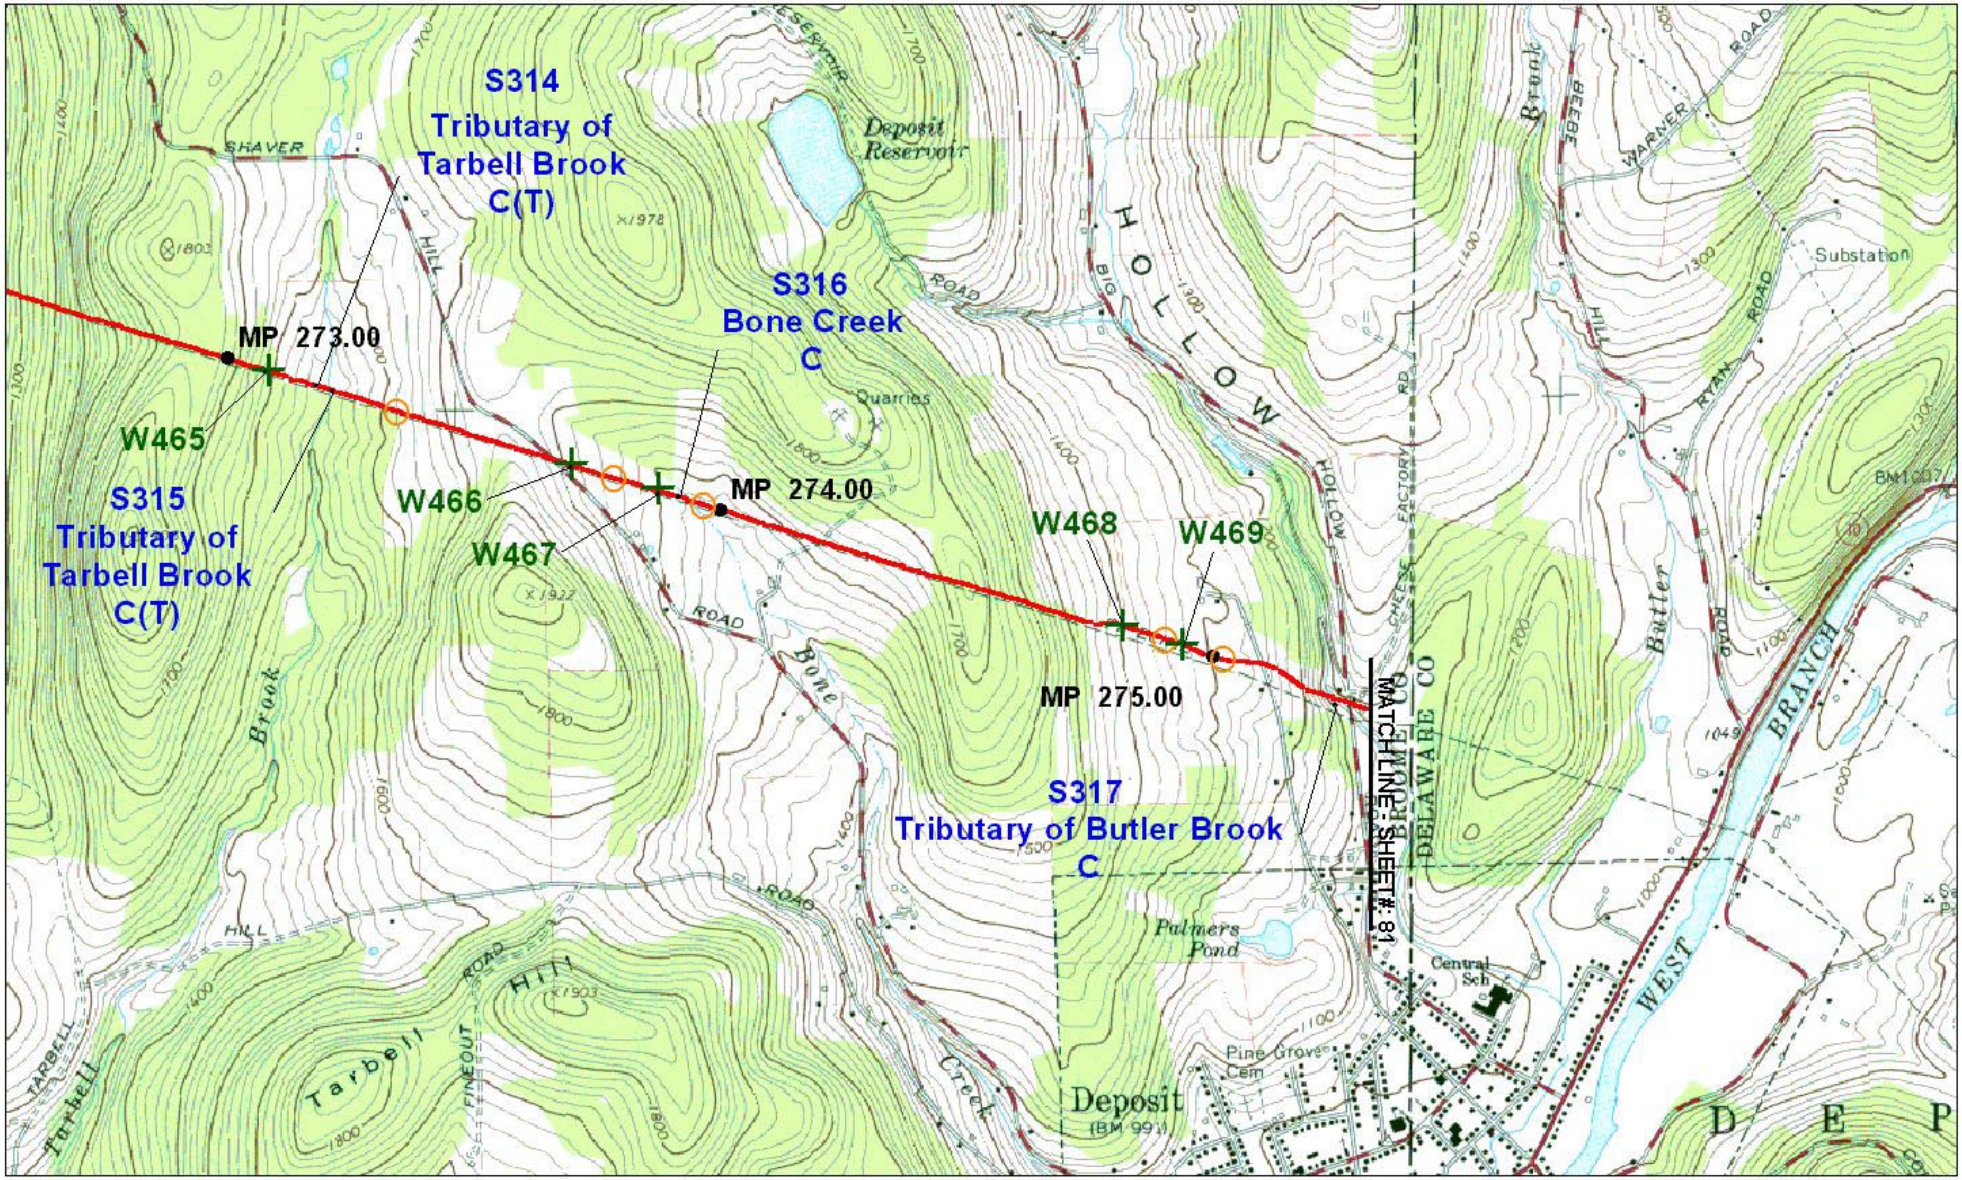

N

SCALE 1 : 24000

0.5 0 0.5 Kilometers

0.3 0 0.3 Miles

1000 0 1000 Feet

gai CONSULTANTS

LEGEND

	Pipeline Centerline	+	Wetland Begin
MP 45.00	Milepost	○	Wetland End
SH-10	DEC Regulated Wetland ID	W001	Wetland Number
Chautauqua Creek C	Waterbody Name and Classification	S001	Stream Number

MILLENNIUM PIPELINE COMPANY, LP

USGS Quadrangle:
Deposit, NY
1965

10/20/99	97-299	Sheet 80
Broome/ Delaware	Rev #: 0	97299-A223

p:\1997\97299\permits\env\project files - monroeville\acoe s & w A size maps 75-81.apr, sheet 80 - deposit (central) quad

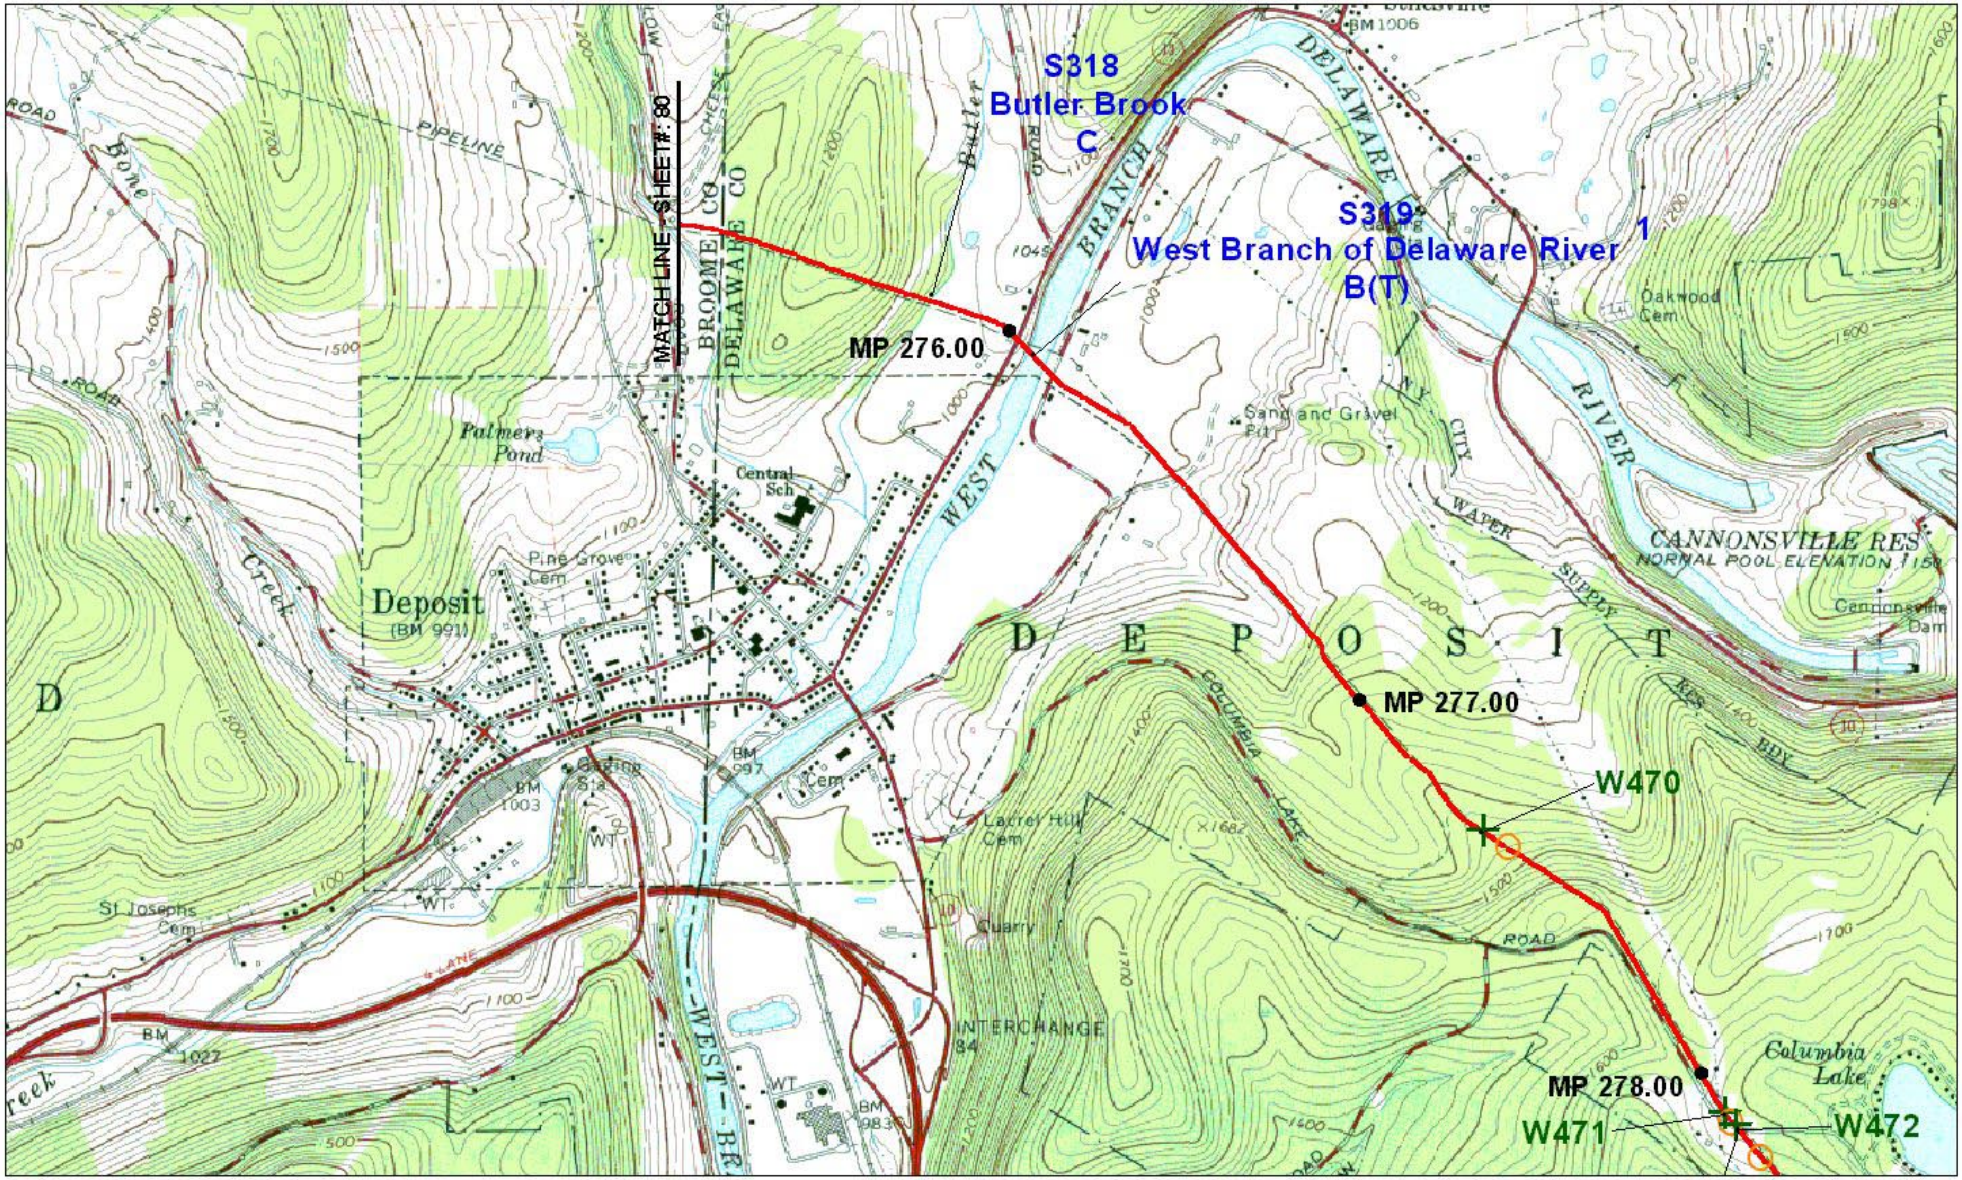

N

SCALE 1 : 24000

0.5 0 0.5 Kilometers

0.3 0 0.3 Miles

1000 0 1000 Feet

gai CONSULTANTS

LEGEND

	Pipeline Centerline	+	Wetland Begin
MP 45.00	Milepost	○	Wetland End
SH-10	DEC Regulated Wetland ID	W001	Wetland Number
Chautauqua Creek C	Waterbody Name and Classification	S001	Stream Number

MILLENNIUM PIPELINE COMPANY, LP

USGS Quadrangle:
Deposit, NY
1965

10/20/99	97-299	Sheet 81
Broome/ Delaware	Rev #: 0	97299-A224

p:\1997\97299\permits\env\project files - monroeville\acoe s & w A size maps 75-81.apr, sheet 81 - deposit (east) quad

N

SCALE 1 : 24000

0.5 0 0.5 Kilometers

0.3 0 0.3 Miles

1000 0 1000 Feet

gai CONSULTANTS

LEGEND

Pipeline Centerline		Wetland Begin	
MP 45.00	Milepost	Wetland End	
SH-10	DEC Regulated Wetland ID	W001	Wetland Number
Chautauqua Creek C	Waterbody Name and Classification	S001	Stream Number

MILLENNIUM PIPELINE COMPANY, LP

USGS Quadrangles:
Deposit, NY 1965
Cannonsville Reservoir, NY 1981

10/20/99	97-299	Sheet 82
Delaware	Rev #: 0	97299-A225

p:\1997\97299\permits\env\project files - monroeville\ace s & w A size maps 82-96.apr, sheet 82 - deposit (east) & cannonsville quads

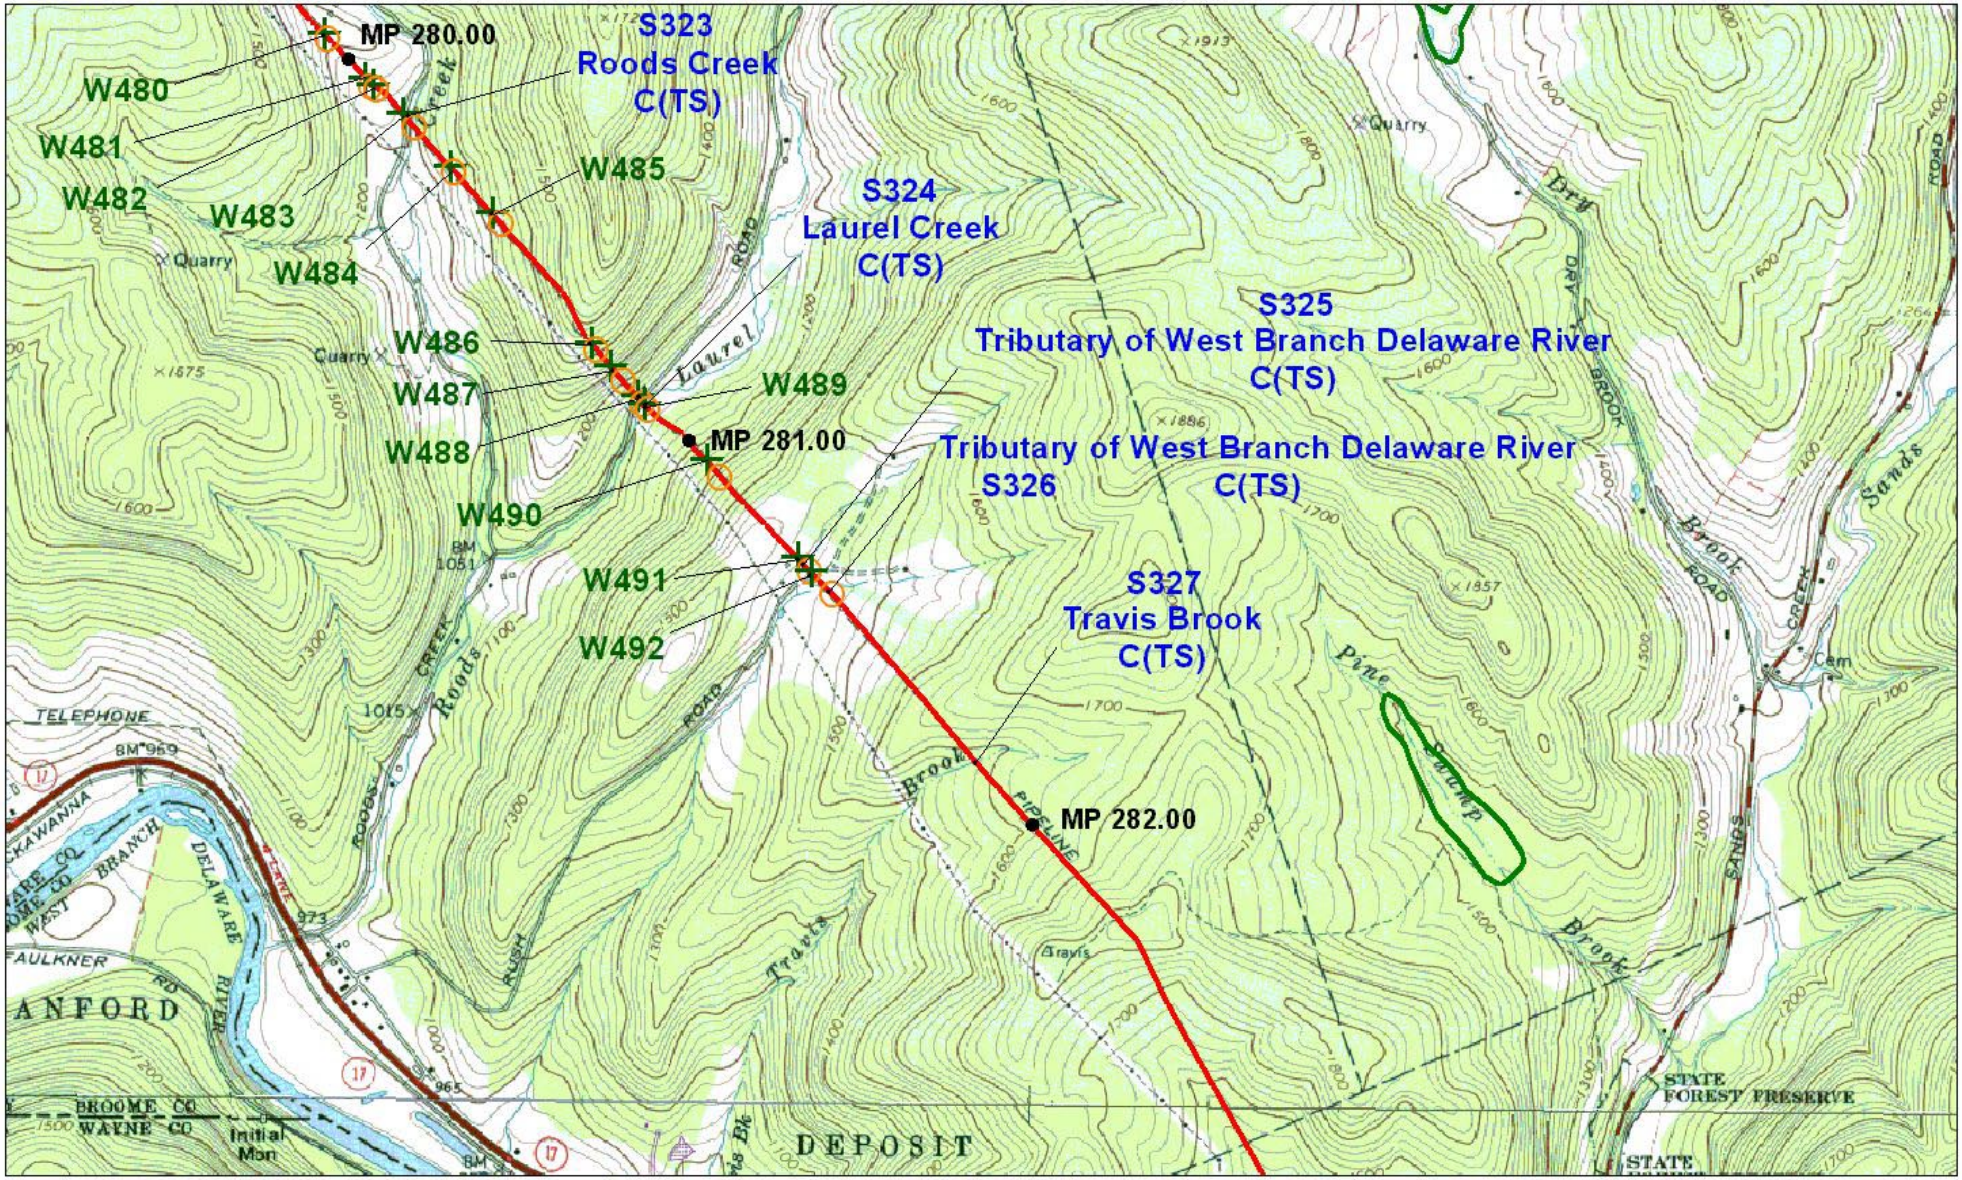

N

SCALE 1 : 24000

0.5 0 0.5 Kilometers

0.3 0 0.3 Miles

1000 0 1000 Feet

gai CONSULTANTS

LEGEND

	Pipeline Centerline		Wetland Begin
MP 45.00	Milepost		Wetland End
SH-10	DEC Regulated Wetland ID	W001	Wetland Number
Chautauqua Creek C	Waterbody Name and Classification	S001	Stream Number

MILLENNIUM PIPELINE COMPANY, LP

USGS Quadrangles:
Cannonsville Reservoir, NY 1981
Hancock, NY 1992

10/20/99	97-299	Sheet 83
Delaware	Rev #: 0	97299-A226

p:\1997\97299\permits\env\project files - monroeville\tacoe s & w A size maps 82-96.apr, sheet 83 - cannonsville reservoir & hancock quads

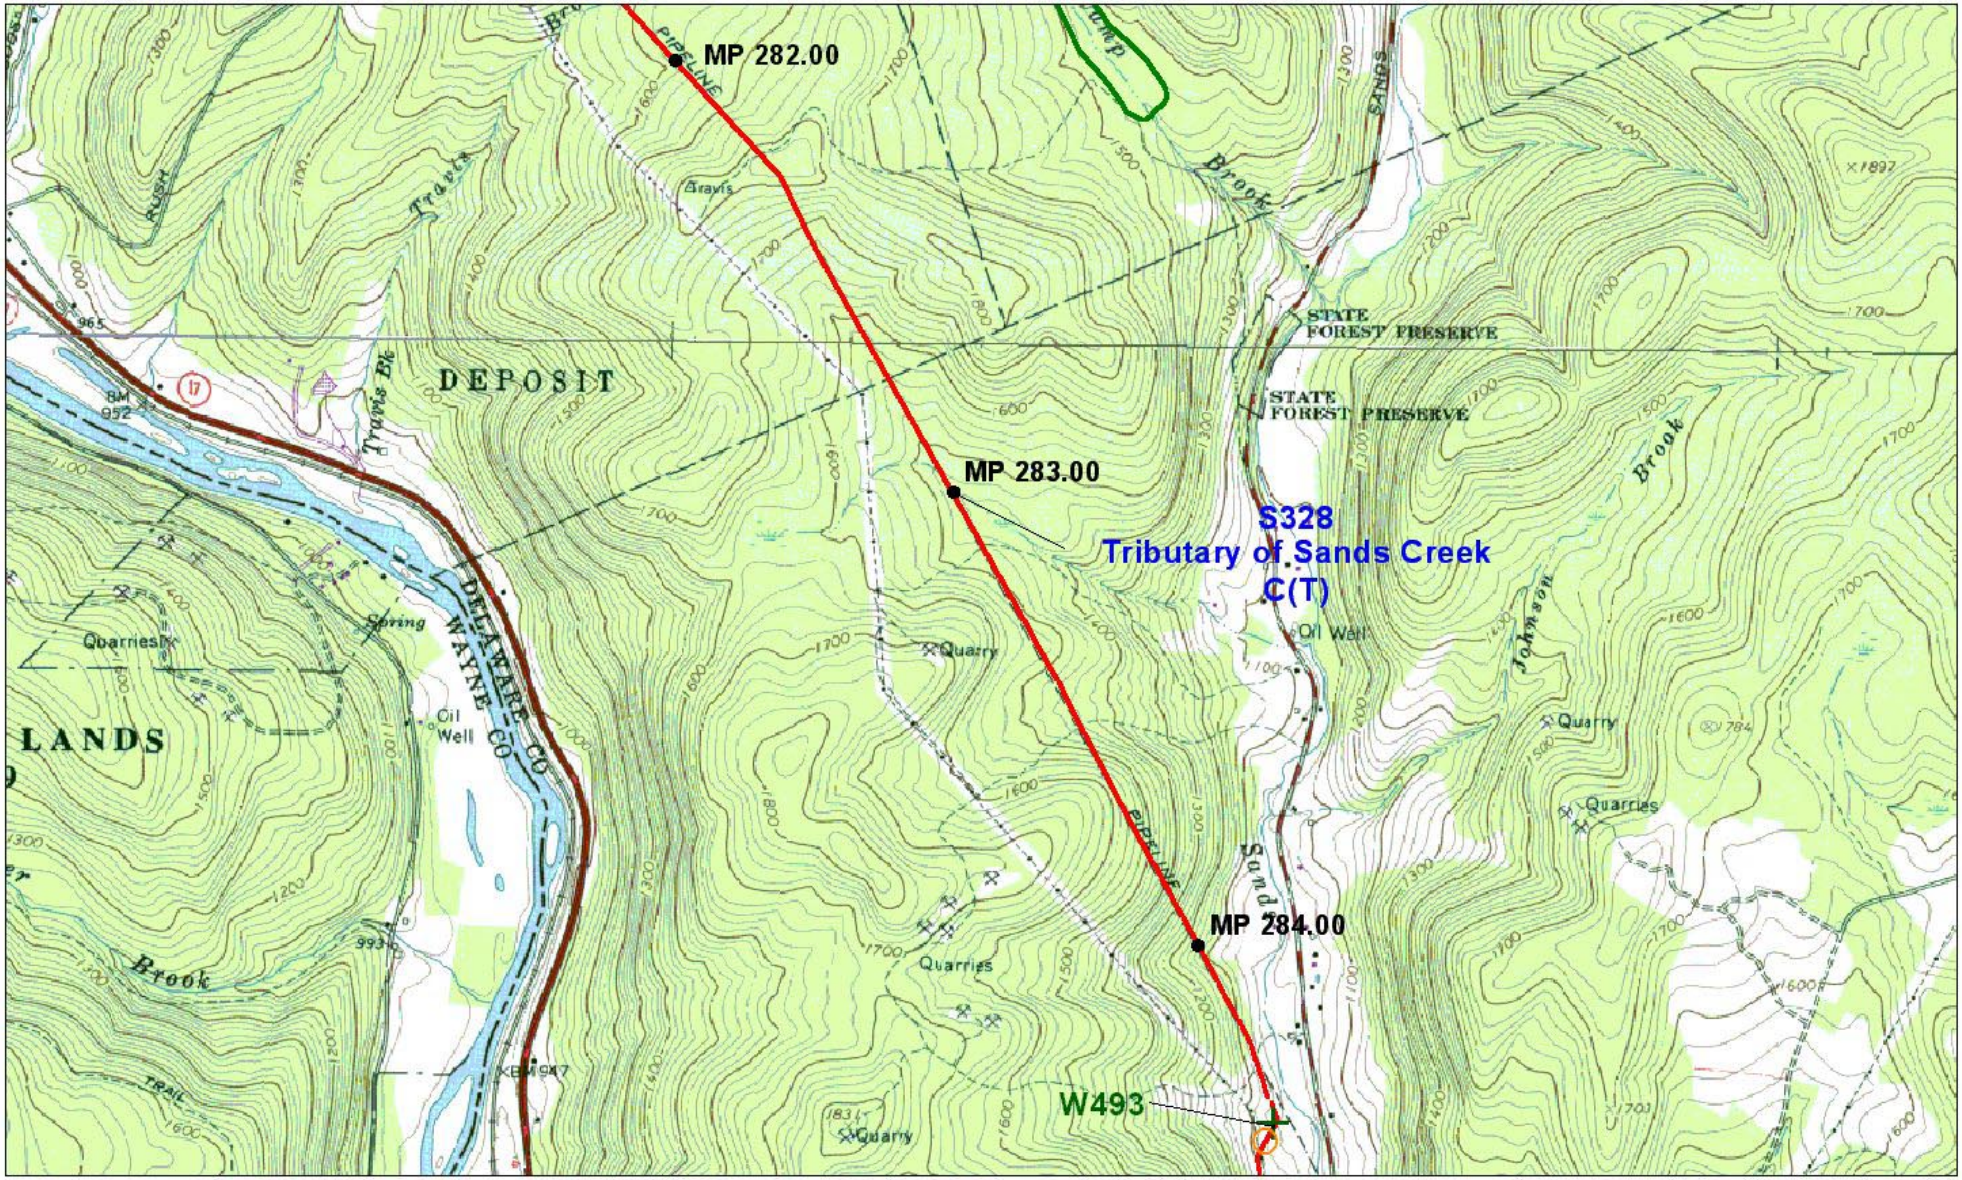

N

SCALE 1 : 24000

0.5 0 0.5 Kilometers

0.3 0 0.3 Miles

1000 0 1000 Feet

gai CONSULTANTS

LEGEND

	Pipeline Centerline	+	Wetland Begin
MP 45.00	Milepost	○	Wetland End
SH-10	DEC Regulated Wetland ID	W001	Wetland Number
Chautauqua Creek C	Waterbody Name and Classification	S001	Stream Number

MILLENNIUM PIPELINE COMPANY, LP

USGS Quadrangles:
Cannonsville Reservoir, NY 1981
Hancock, NY 1992

10/20/99	97-299	Sheet 84
Delaware	Rev #: 0	97299-A227

p:\1997\97299\permits\env\project files - monroeville\acoe s & w A size maps 82-96.apr, sheet 84 - cannonsville reservoir & hancock quads