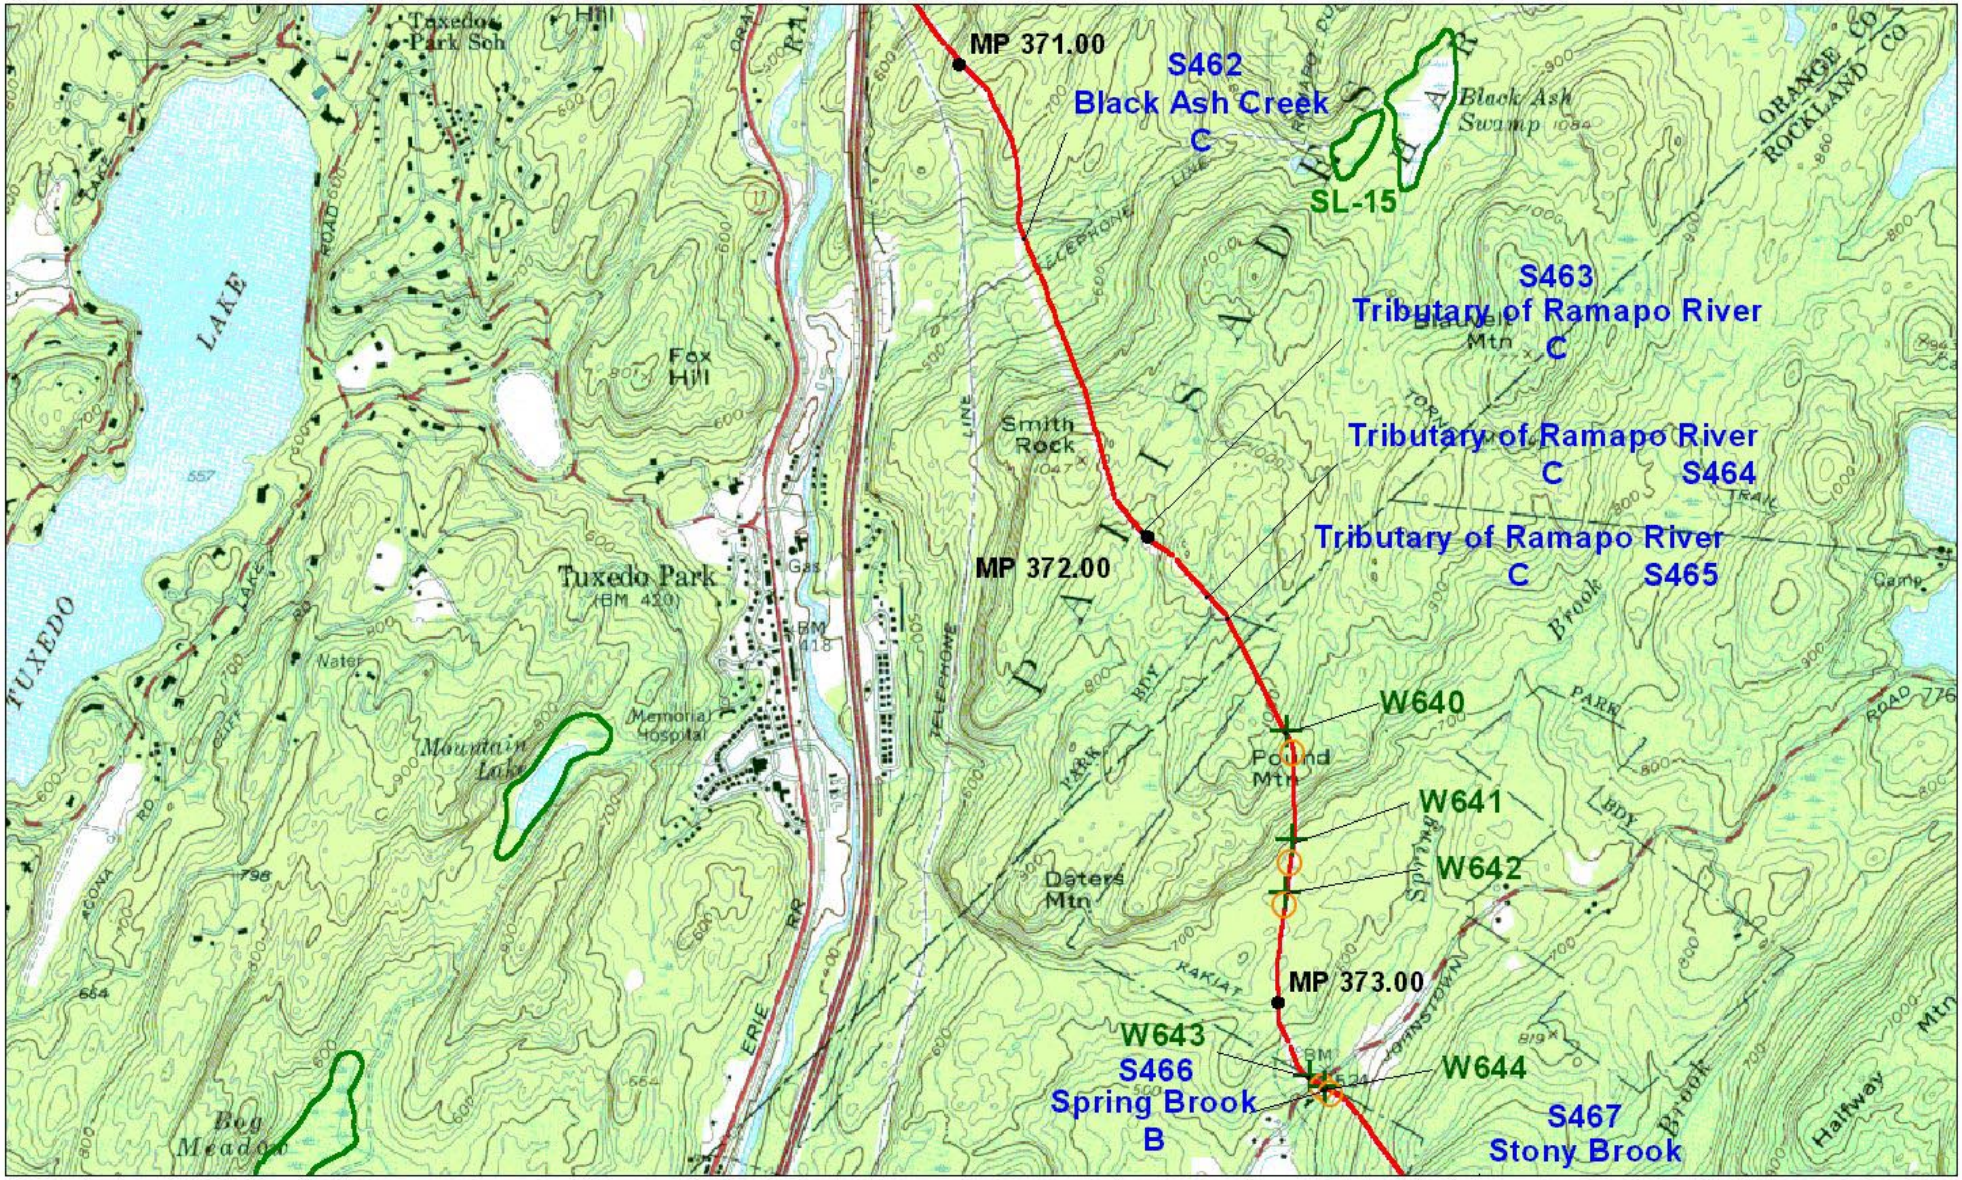

N

SCALE 1 : 24000

0.5 0 0.5 Kilometers

0.3 0 0.3 Miles

1000 0 1000 Feet

gai CONSULTANTS

LEGEND

	Pipeline Centerline	+	Wetland Begin
MP 45.00	Milepost	○	Wetland End
SH-10	DEC Regulated Wetland ID	W001	Wetland Number
Chautauqua Creek C	Waterbody Name and Classification	S001	Stream Number

MILLENNIUM PIPELINE COMPANY, LP

USGS Quadrangle:
Sloatsburg, NY
1955

10/20/99	97-299	Sheet 120
Orange/ Rockland	Rev #: 0	97299-A263

p:\1997\97299\permits\env\project files - monroe\ville\ace s & w A size maps 118-126.apr, sheet 120 - sloatsburg quad

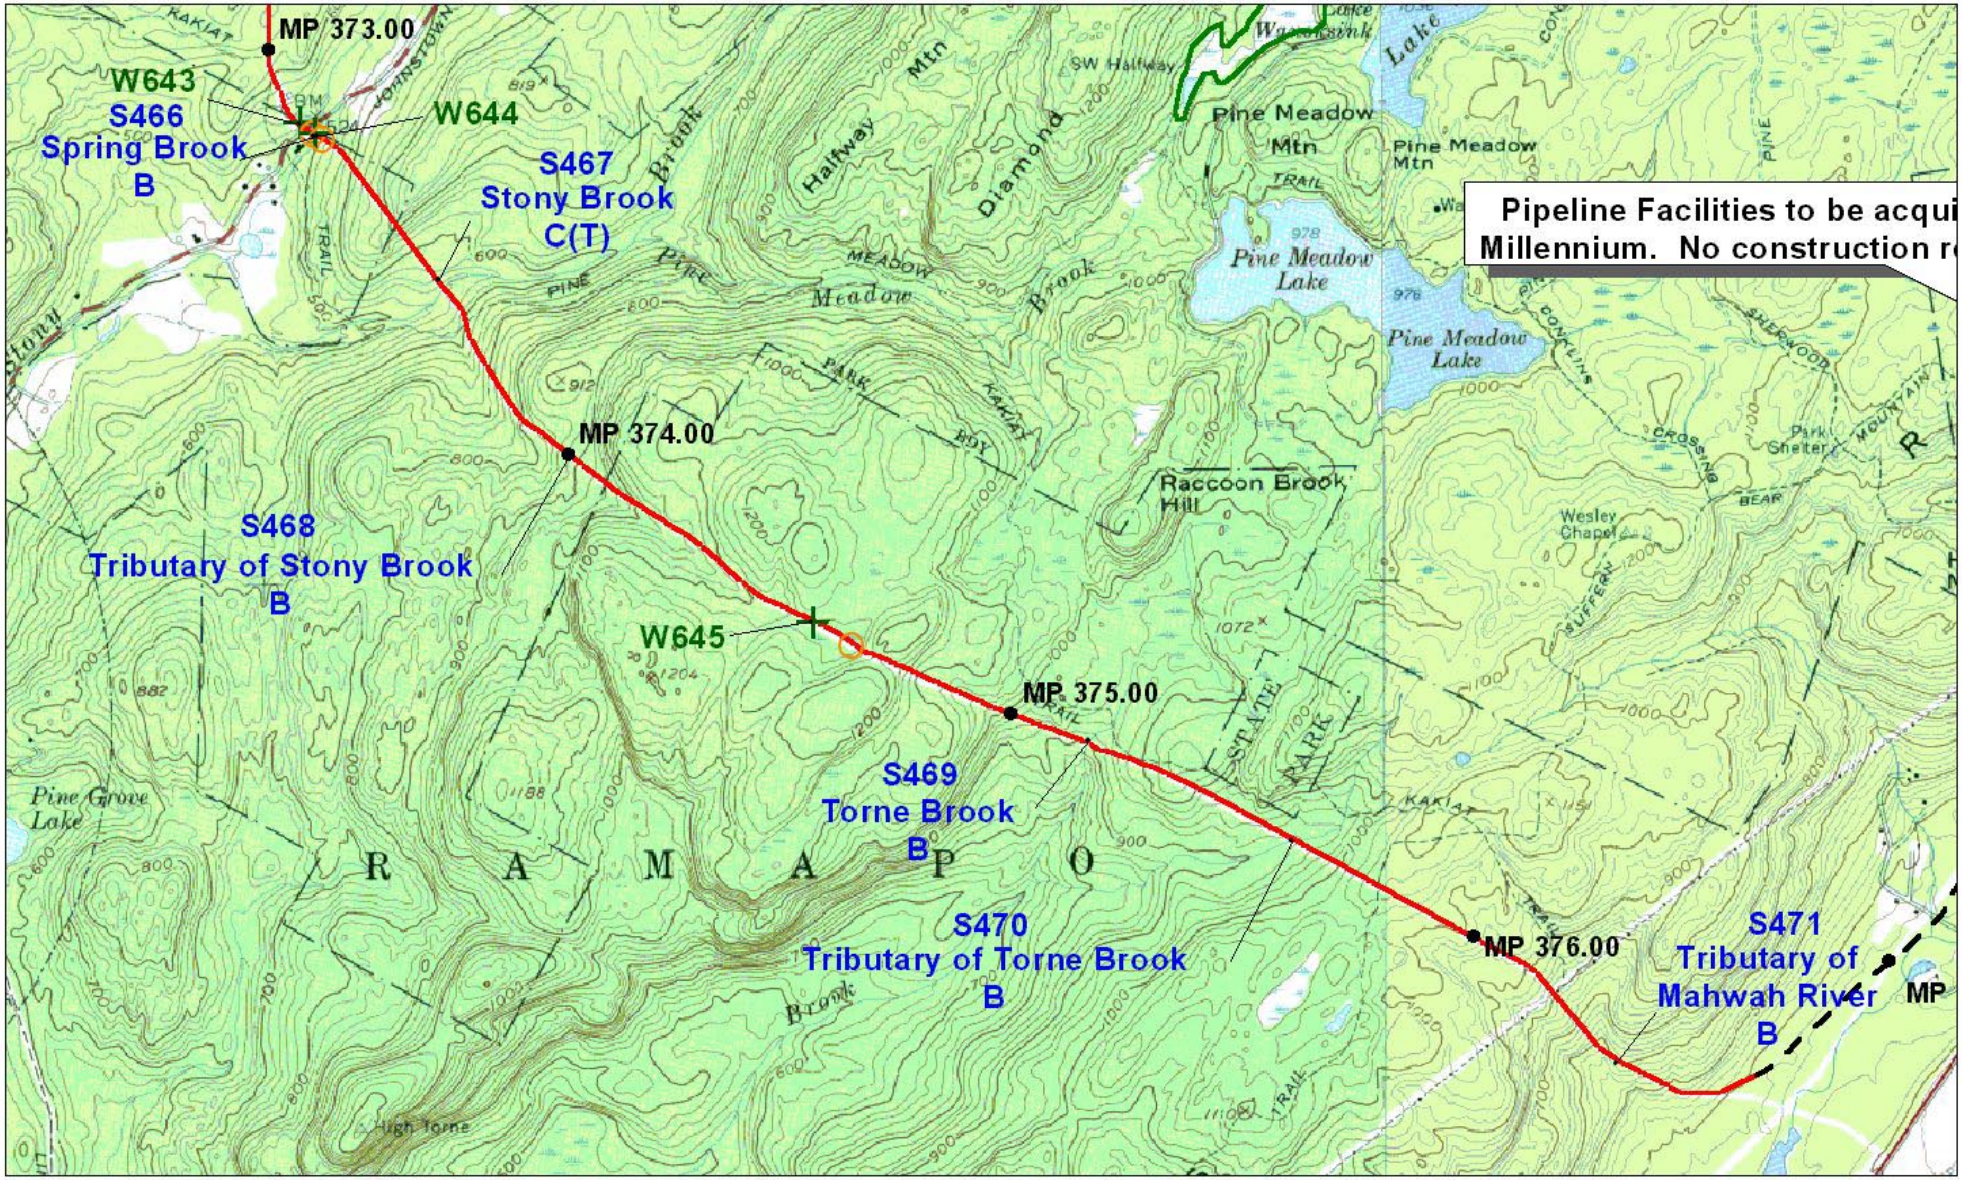

N

SCALE 1 : 24000

0.5 0 0.5 Kilometers

0.3 0 0.3 Miles

1000 0 1000 Feet

gai CONSULTANTS

LEGEND

	Pipeline Centerline	+	Wetland Begin
MP 45.00	Milepost	○	Wetland End
SH-10	DEC Regulated Wetland ID	W001	Wetland Number
Chautauqua Creek C	Waterbody Name and Classification	S001	Stream Number

MILLENNIUM PIPELINE COMPANY, LP

USGS Quadrangles:
Sloatsburg, NY 1955
Thiells, NY 1955

10/20/99	97-299	Sheet 121
Rockland	Rev #: 0	97299-A264

p:\1997\97299\permits\env\project files - monroeville\acoe s & w A size maps 118-126.apr, sheet 121 - sloatsburg & thiells quads

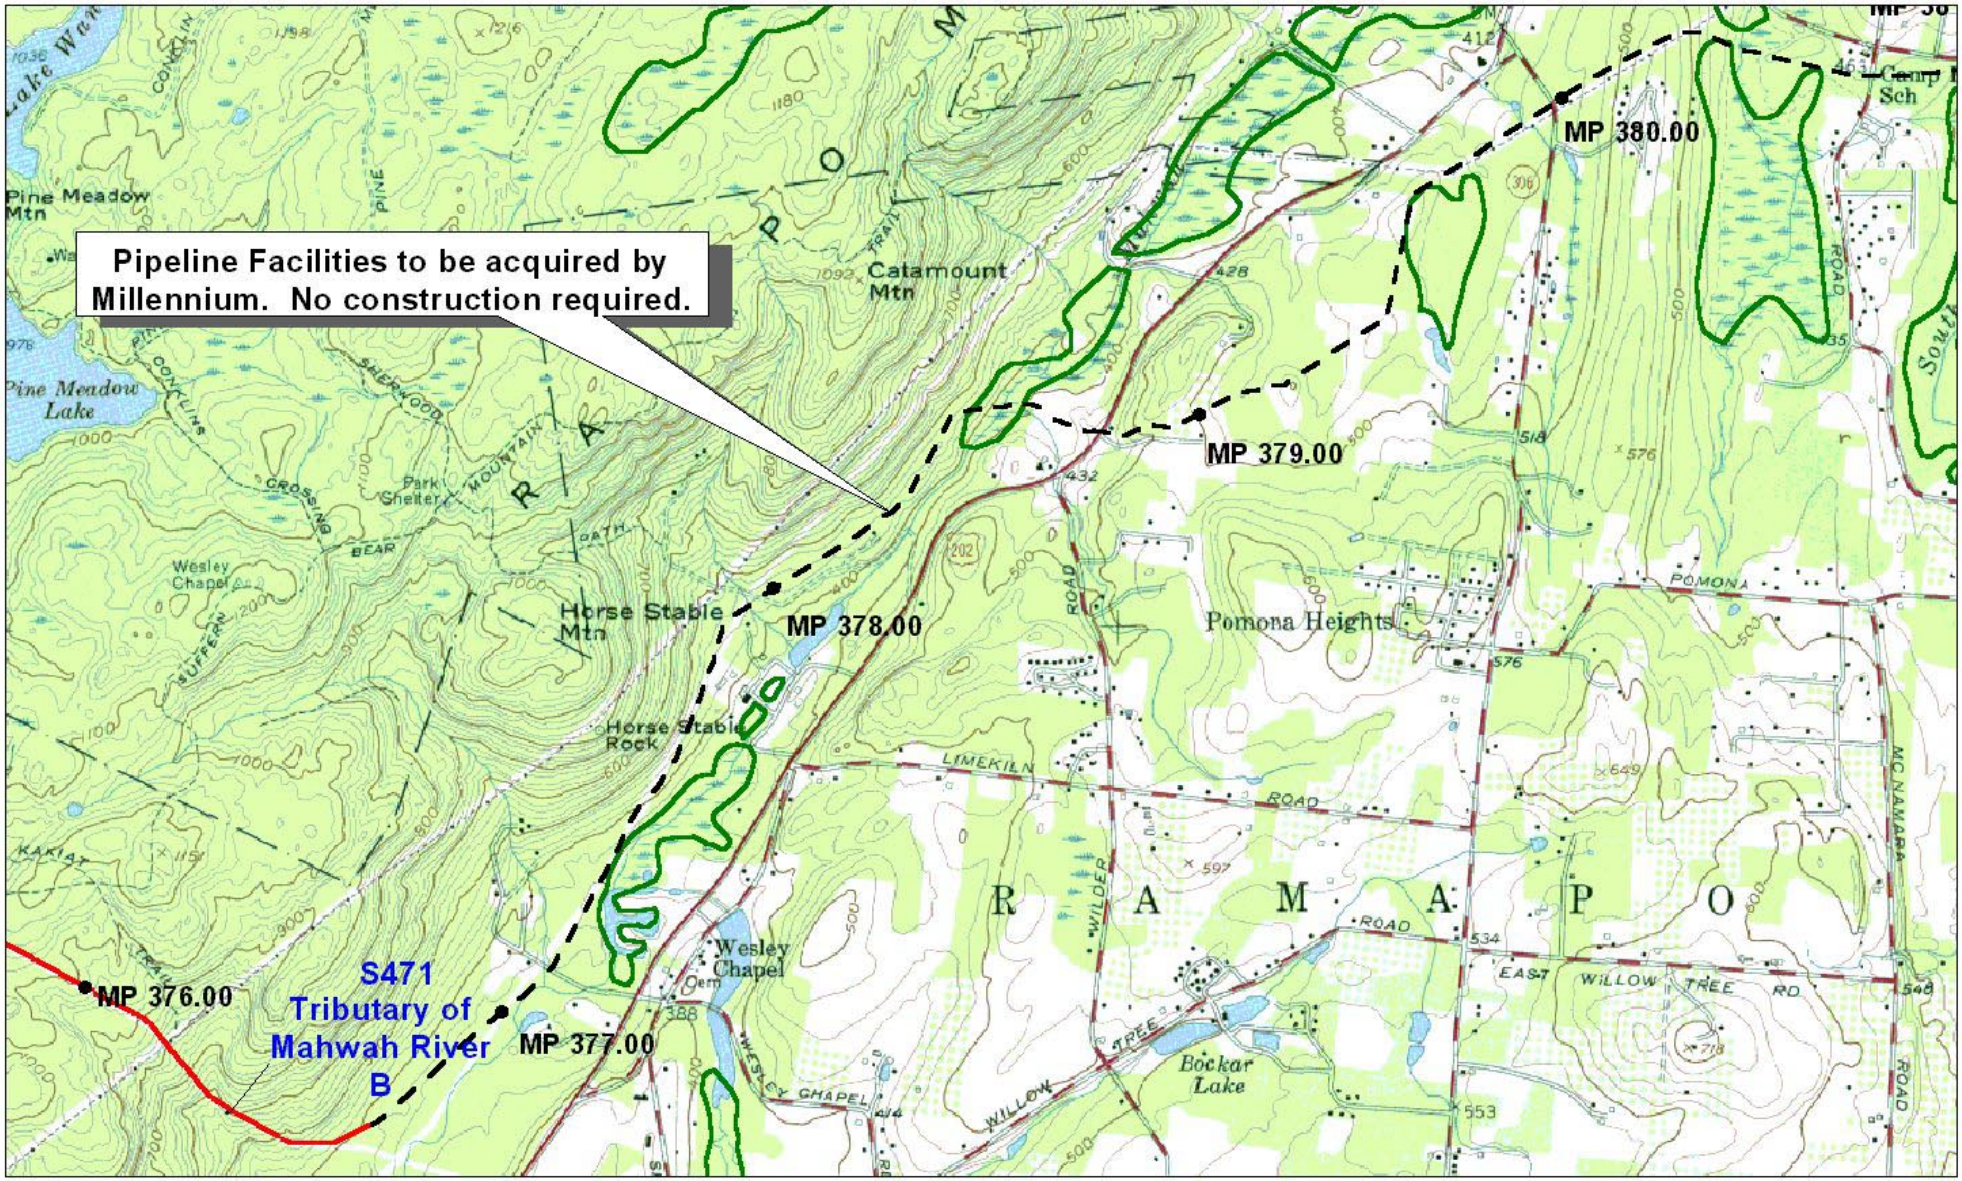

N

SCALE 1 : 24000

0.5 0 0.5 Kilometers

0.3 0 0.3 Miles

1000 0 1000 Feet

gai CONSULTANTS

LEGEND

	Pipeline Centerline	+	Wetland Begin
MP 45.00	Milepost	○	Wetland End
SH-10	DEC Regulated Wetland ID	W001	Wetland Number
Chautauqua Creek C	Waterbody Name and Classification	S001	Stream Number

MILLENNIUM PIPELINE COMPANY, LP

USGS Quadrangle:
Thiells, NY
1955

10/20/99	97-299	Sheet 122
Rockland	Rev #: 0	97299-A265

p:\1997\97299\permits\env\project files - monroeville\acoe s & w A size maps 118-126.apr, sheet 122 - thiells quad

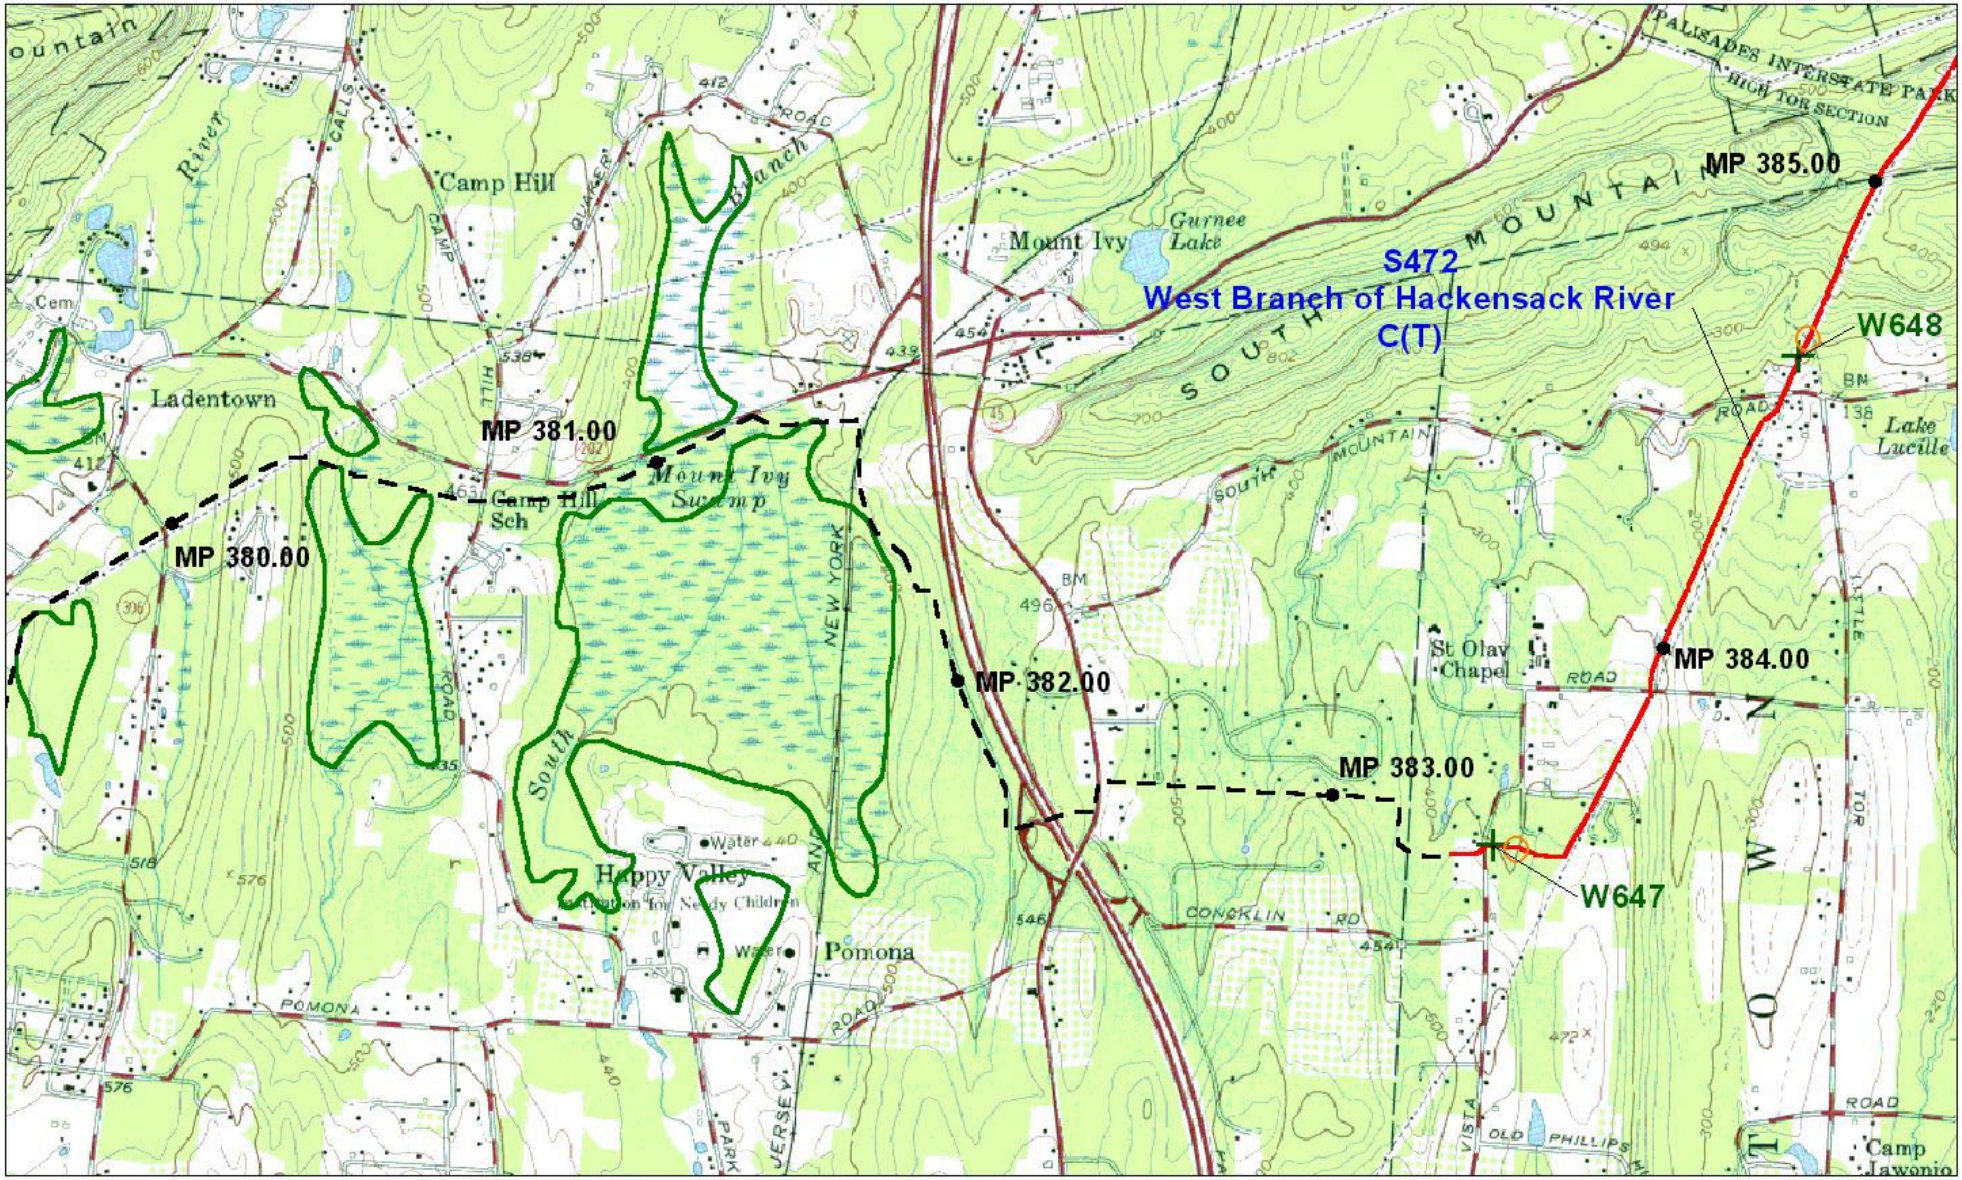

N

SCALE 1 : 24000

0.5 0 0.5 Kilometers

0.3 0 0.3 Miles

1000 0 1000 Feet

gai CONSULTANTS

LEGEND

	Pipeline Centerline	+	Wetland Begin
MP 45.00	Milepost	○	Wetland End
SH-10	DEC Regulated Wetland ID	W001	Wetland Number
Chautauqua Creek C	Waterbody Name and Classification	S001	Stream Number

MILLENNIUM PIPELINE COMPANY, LP

USGS Quadrangle:
Thiells, NY
1955

10/20/99	97-299	Sheet 123
Rockland	Rev #: 0	97299-A266

p:\1997\97299\permits\env\project files - monroeville\acoe s & w A size maps 118-126.apr, sheet 123 - thiells quad