N

SCALE 1 : 24000

0.5 0 0.5 Kilometers

0.3 0 0.3 Miles

1000 0 1000 Feet

gai CONSULTANTS

LEGEND

	Pipeline Centerline	+	Wetland Begin
MP 45.00	Milepost	○	Wetland End
SH-10	DEC Regulated Wetland ID	W001	Wetland Number
Chautauqua Creek C	Waterbody Name and Classification	S001	Stream Number

MILLENNIUM PIPELINE COMPANY, LP

USGS Quadrangle: Haverstsraw, NY 1979

10/20/99	97-299	Sheet 125
Rockland/ Westchester	Rev #: 0	97299-A268

p:\1997\97299\permits\env\project files - monroeville\acoe s & w A size maps 118-126.apr, sheet 125 - haverstraw quad

N

SCALE 1 : 24000

0.5 0 0.5 Kilometers

0.3 0 0.3 Miles

1000 0 1000 Feet

gai CONSULTANTS

LEGEND

	Pipeline Centerline	+	Wetland Begin
MP 45.00	Milepost	○	Wetland End
SH-10	DEC Regulated Wetland ID	W001	Wetland Number
Chautauqua Creek C	Waterbody Name and Classification	S001	Stream Number

MILLENNIUM PIPELINE COMPANY, LP

USGS Quadrangle: Haverstsraw, NY 1979

10/20/99	97-299	Sheet 126
Rockland/ Westchester	Rev #: 0	97299-A269

p:\1997\97299\permits\env\project files - monroeville\acoe s & w A size maps 118-126.apr, sheet 126 - haverstraw quad

N

SCALE 1 : 24000

0.5 0 0.5 Kilometers

0.3 0 0.3 Miles

1000 0 1000 Feet

gai CONSULTANTS

LEGEND

	Pipeline Centerline	+	Wetland Begin
MP 45.00	Milepost	○	Wetland End
SH-10	DEC Regulated Wetland ID	W001	Wetland Number
Chautauqua Creek C	Waterbody Name and Classification	S001	Stream Number

MILLENNIUM PIPELINE COMPANY, LP

USGS Quadrangles:
Haverstraw, NY 1979
Ossining, NY 1979

10/20/99	97-299	Sheet 127
Westchester	Rev #: 0	97299-A270

p:\1997\97299\permits\env\project files - monroeville\acoe s & w A size maps 127-139.apr; sheet 127 - haverstraw & ossining quads

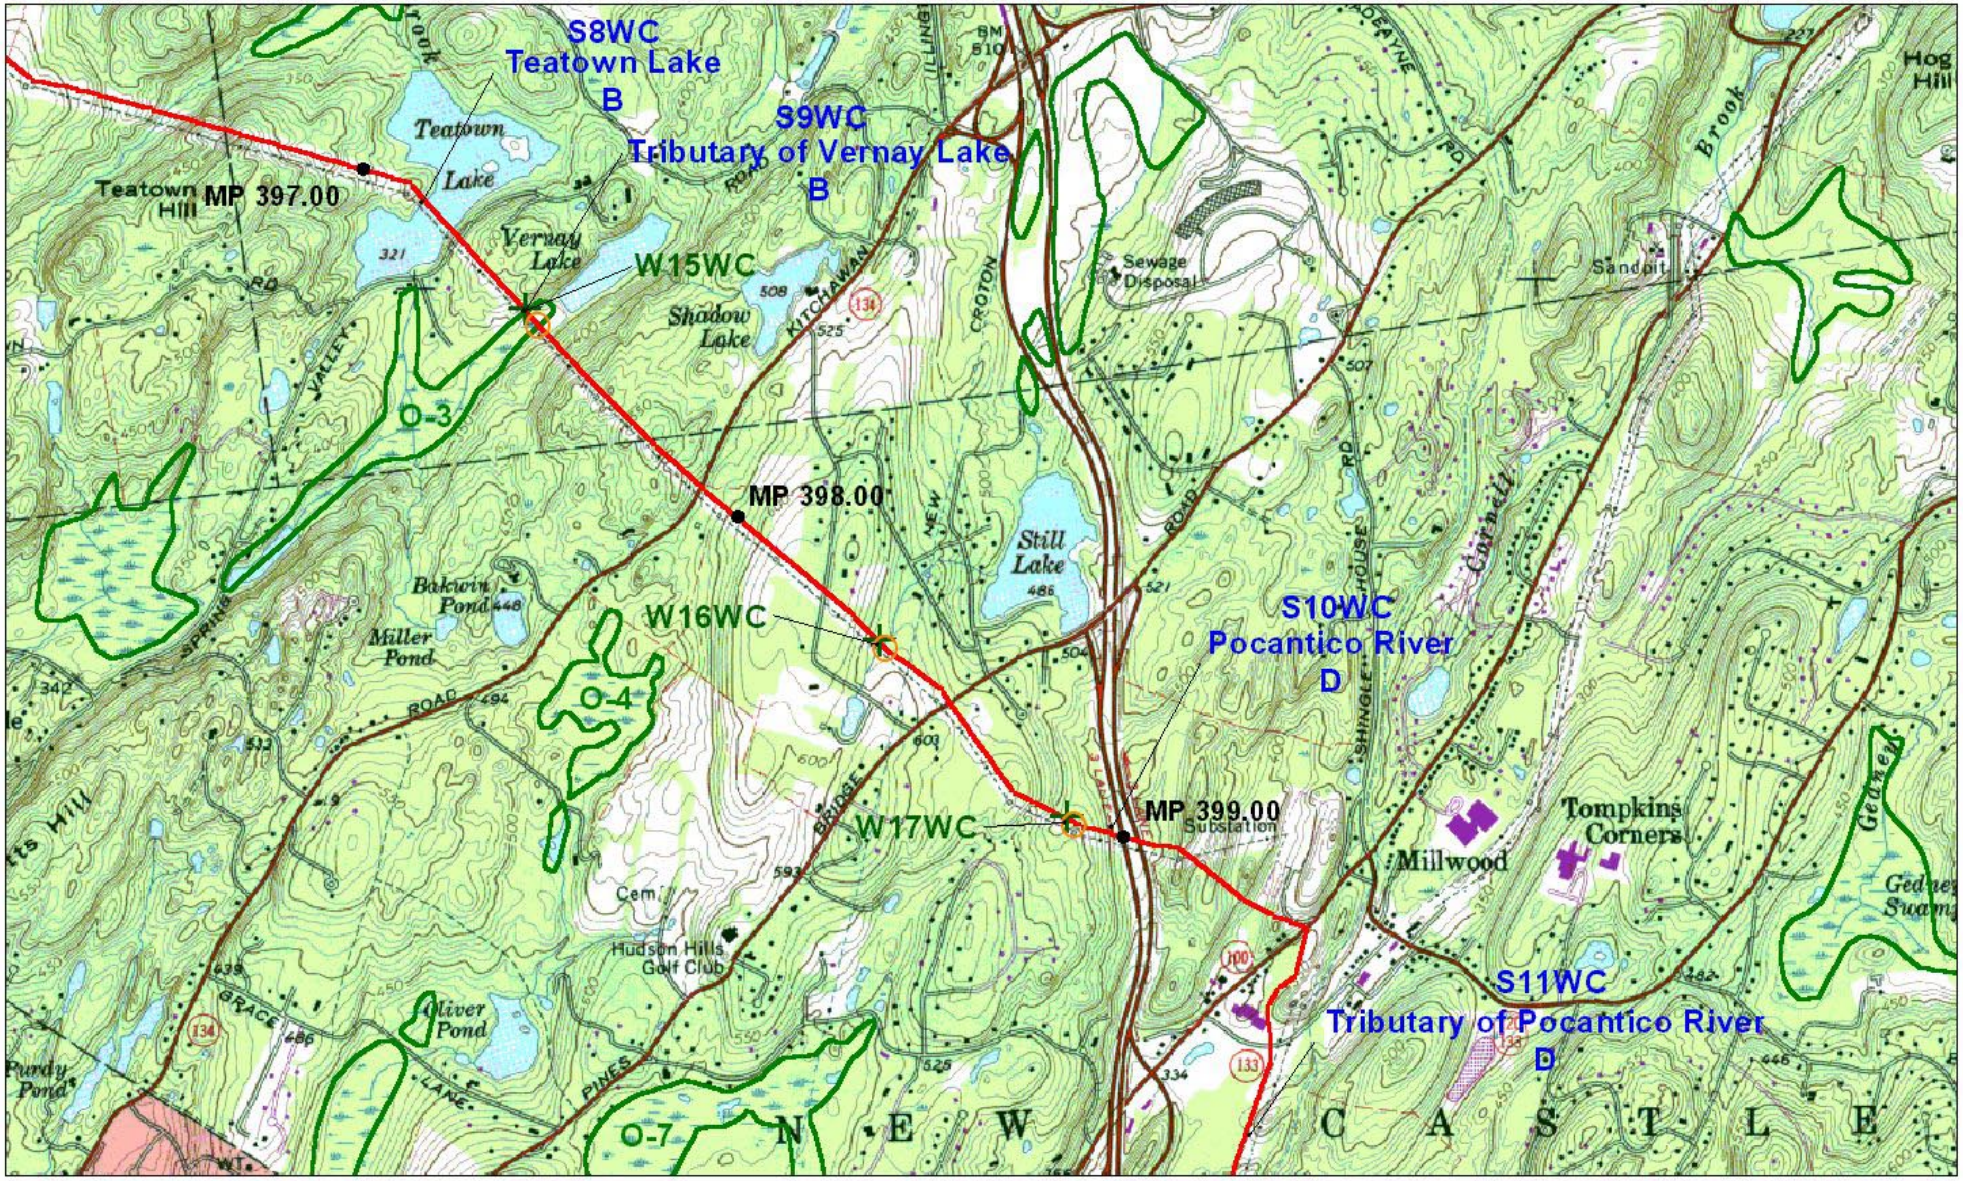

N

SCALE 1 : 24000

0.5 0 0.5 Kilometers

0.3 0 0.3 Miles

1000 0 1000 Feet

gai CONSULTANTS

LEGEND

	Pipeline Centerline	+	Wetland Begin
MP 45.00	Milepost	○	Wetland End
SH-10	DEC Regulated Wetland ID	W001	Wetland Number
Chautauqua Creek C	Waterbody Name and Classification	S001	Stream Number

MILLENNIUM PIPELINE COMPANY, LP

USGS Quadrangle: Ossining, NY 1979

10/20/99	97-299	Sheet 128
Westchester	Rev #: 0	97299-A271

p:\1997\97299\permits\env\project files - monroeville\acoe s & w a size maps 127-139.apr; sheet 128 - ossining quad

N

SCALE 1 : 24000

0.5 0 0.5 Kilometers

0.3 0 0.3 Miles

1000 0 1000 Feet

gai CONSULTANTS

LEGEND

	Pipeline Centerline	+	Wetland Begin
MP 45.00	Milepost	○	Wetland End
SH-10	DEC Regulated Wetland ID	W001	Wetland Number
Chautauqua Creek C	Waterbody Name and Classification	S001	Stream Number

MILLENNIUM PIPELINE COMPANY, LP

USGS Quadrangle: Ossining, NY 1979

10/20/99	97-299	Sheet 129
Westchester	Rev #: 0	97299-A272

p:\1997\97299\permits\env\project files - monroeville\acoe s & w A size maps 127-139.apr, sheet 129 - ossining quad