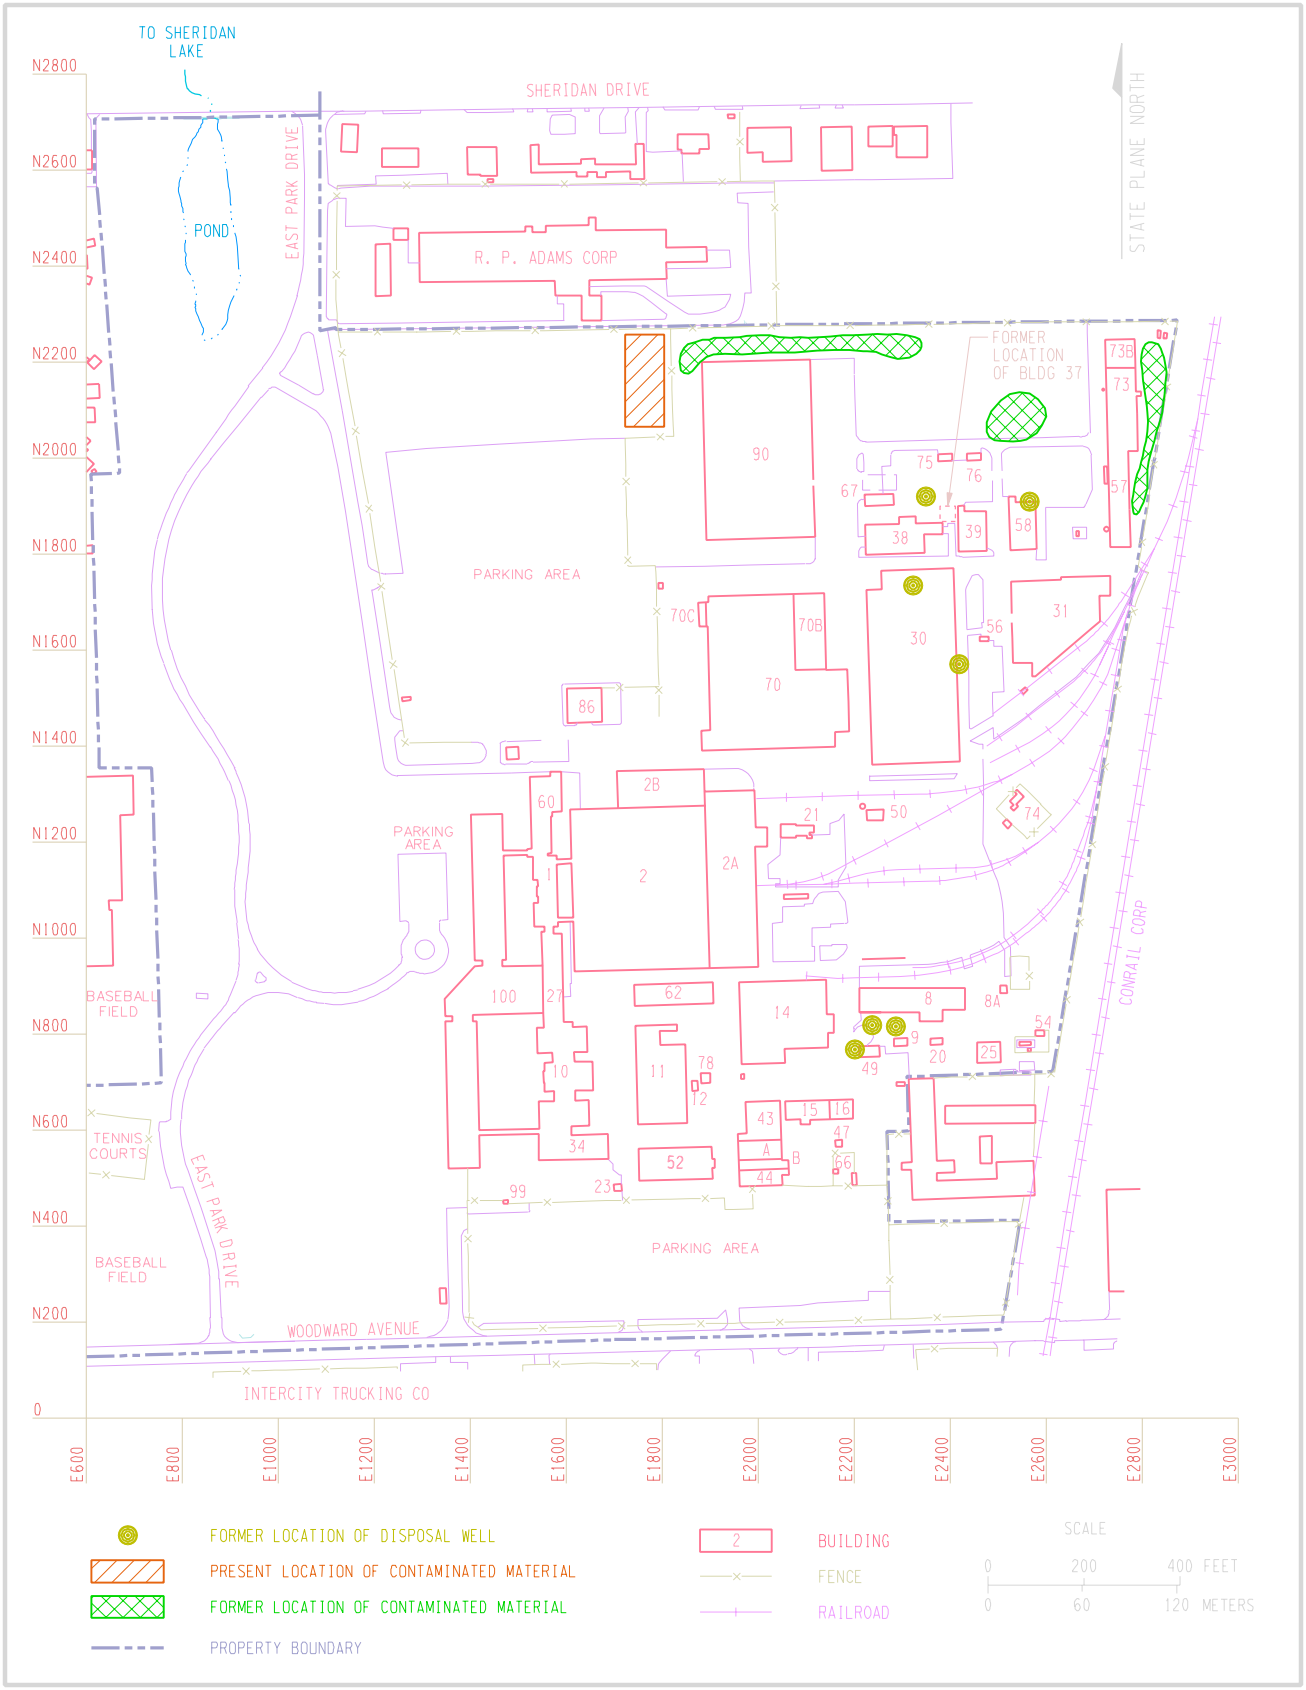

129 R15F059.DGN

Figure 1-2
Plan View of the Linde Site