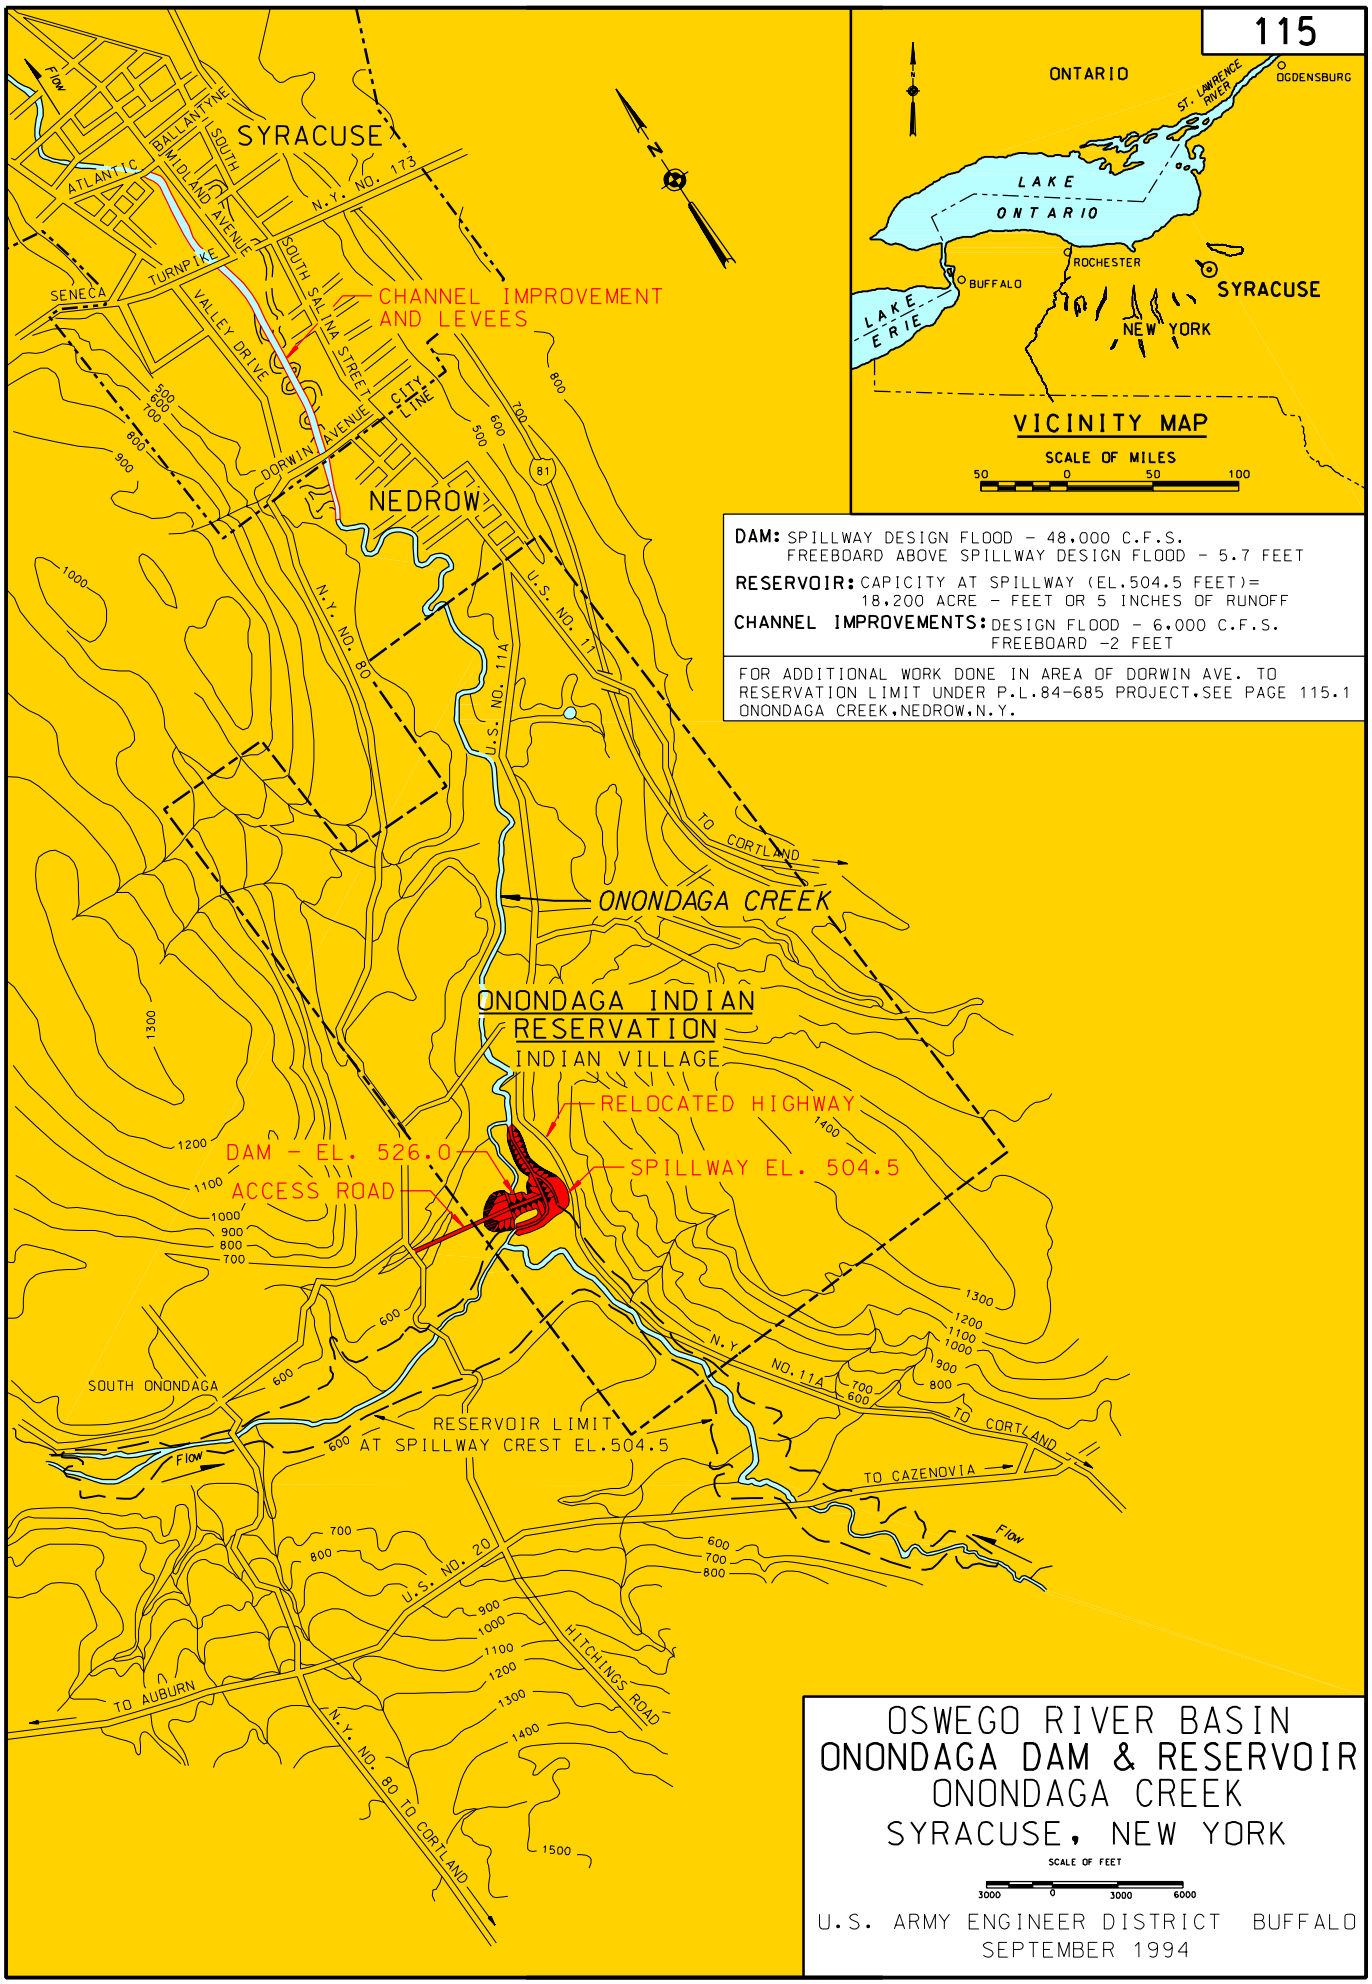

DAM: SPILLWAY DESIGN FLOOD - 48,000 C.F.S.
FREEBOARD ABOVE SPILLWAY DESIGN FLOOD - 5.7 FEET

RESERVOIR: CAPICITY AT SPILLWAY (EL.504.5 FEET)= 18,200 ACRE - FEET OR 5 INCHES OF RUNOFF

CHANNEL IMPROVEMENTS: DESIGN FLOOD - 6,000 C.F.S.
FREEBOARD -2 FEET

FOR ADDITIONAL WORK DONE IN AREA OF DORWIN AVE. TO RESERVATION LIMIT UNDER P.L.84-685 PROJECT.SEE PAGE 115.1 ONONDAGA CREEK,NEDROW,N.Y.

OSWEGO RIVER BASIN
ONONDAGA DAM & RESERVOIR
ONONDAGA CREEK
SYRACUSE, NEW YORK

SCALE OF FEET
3000 0 3000 6000

U.S. ARMY ENGINEER DISTRICT BUFFALO
SEPTEMBER 1994