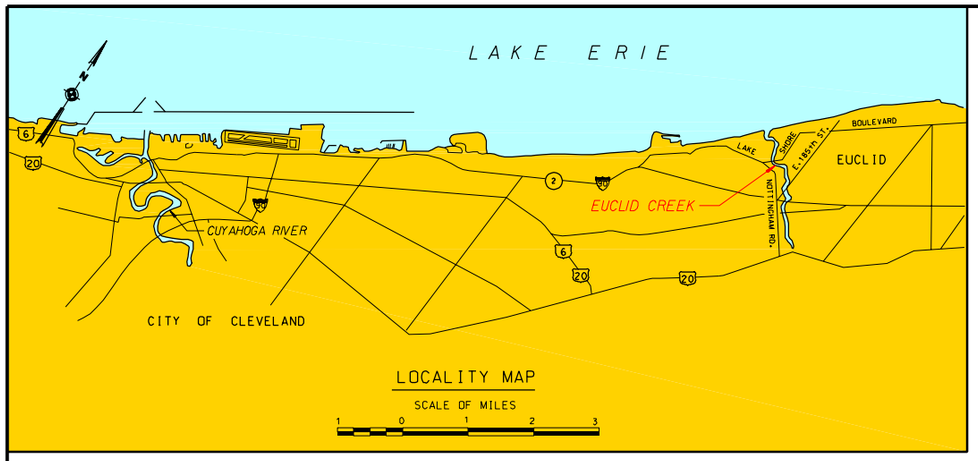

LEGEND

RIPRAP

GROUTED FABRIC PROTECTION

EXCAVATION OR EMBANKMENT SLOPES
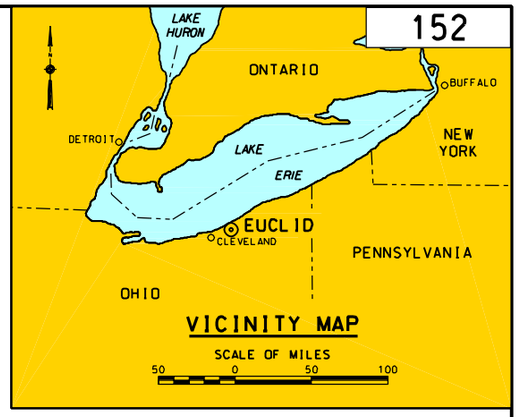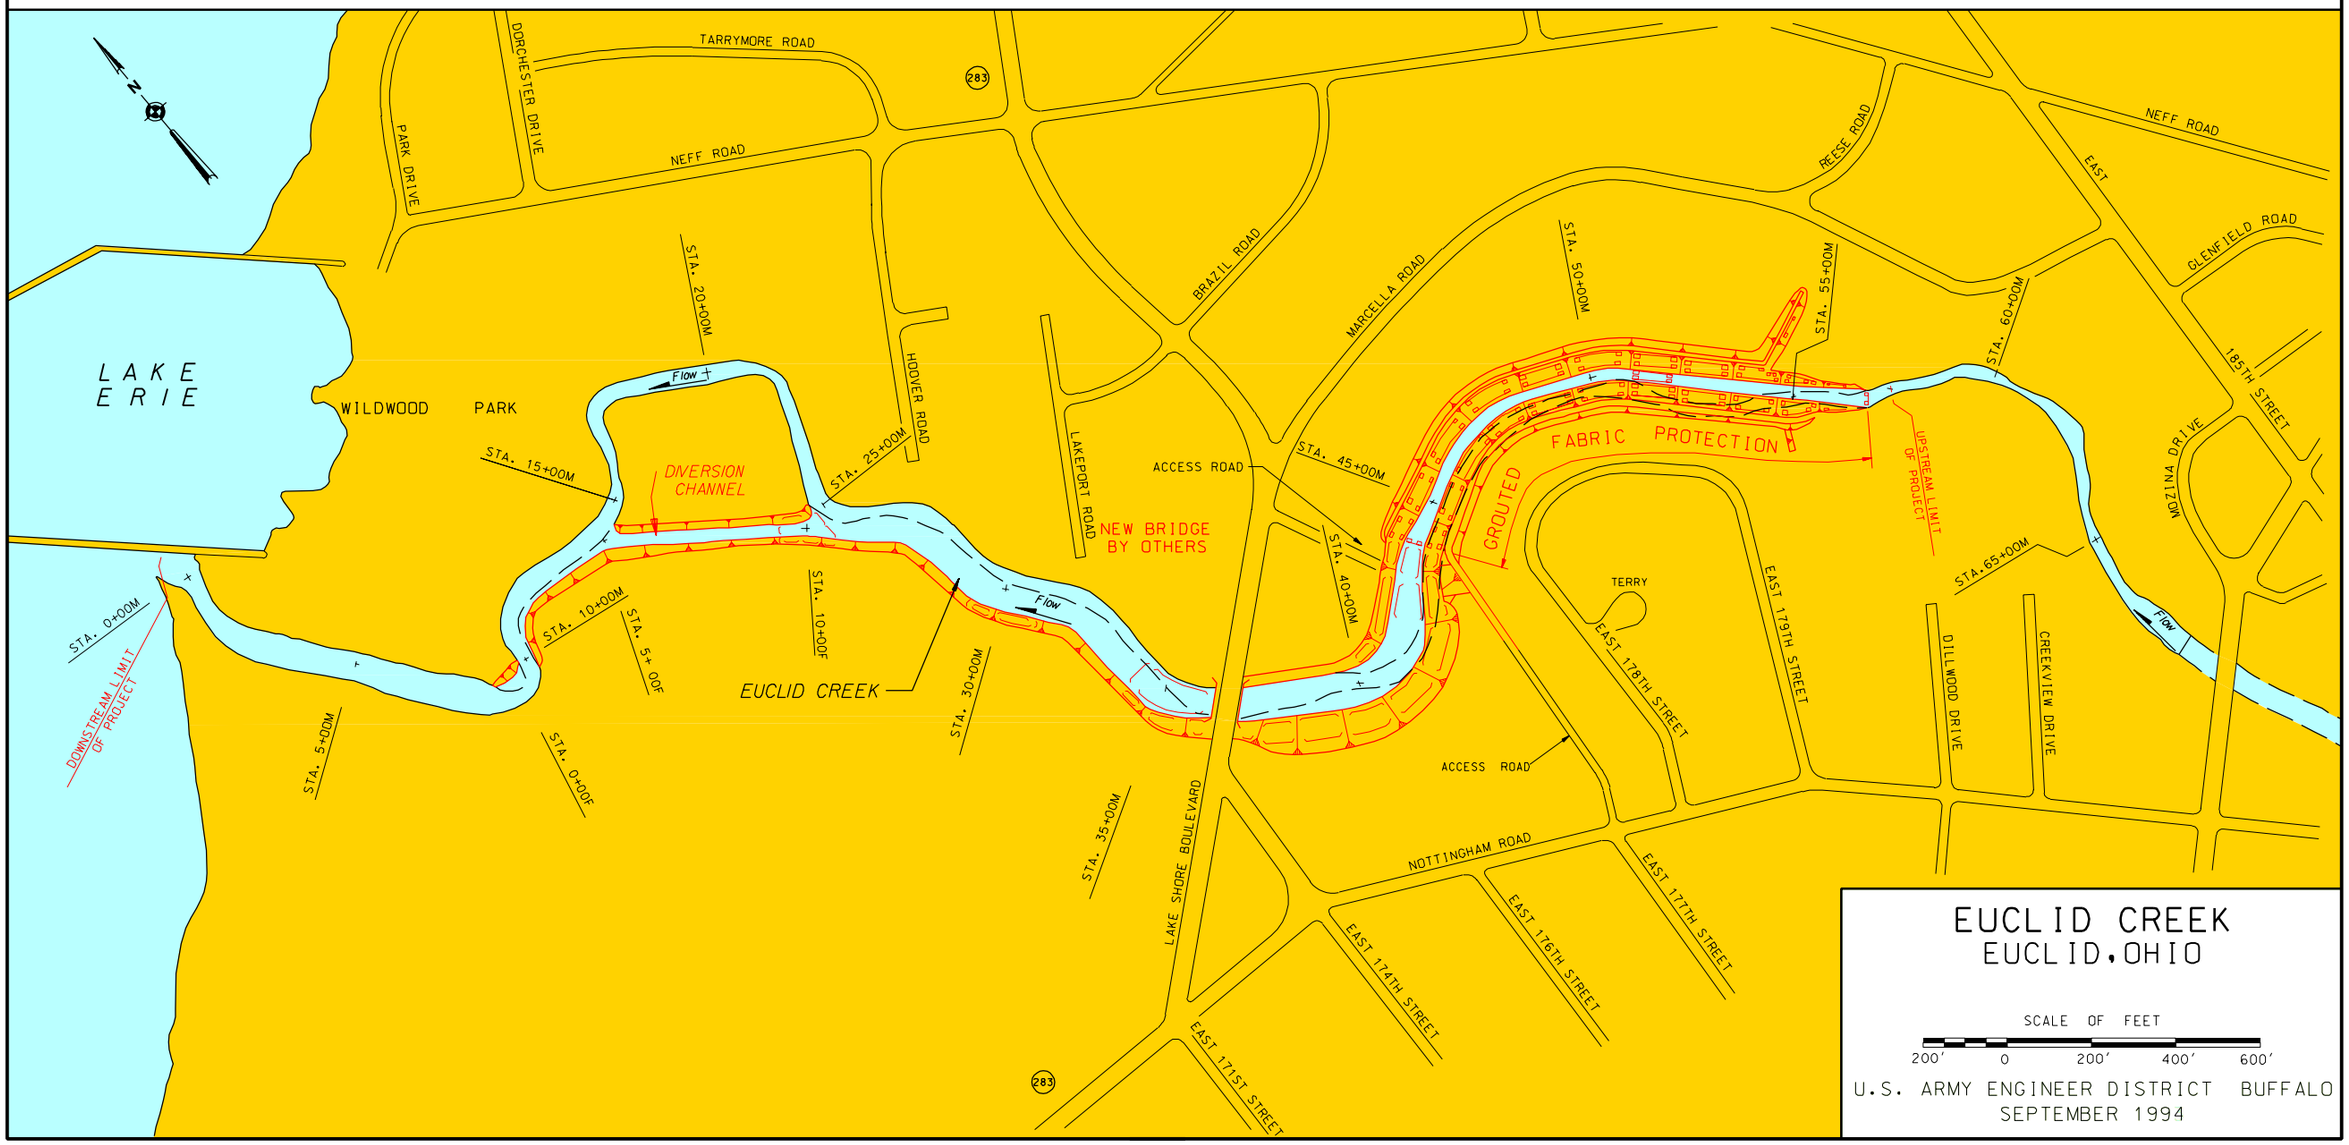
PROJECT WORKS SHOWN IN RED