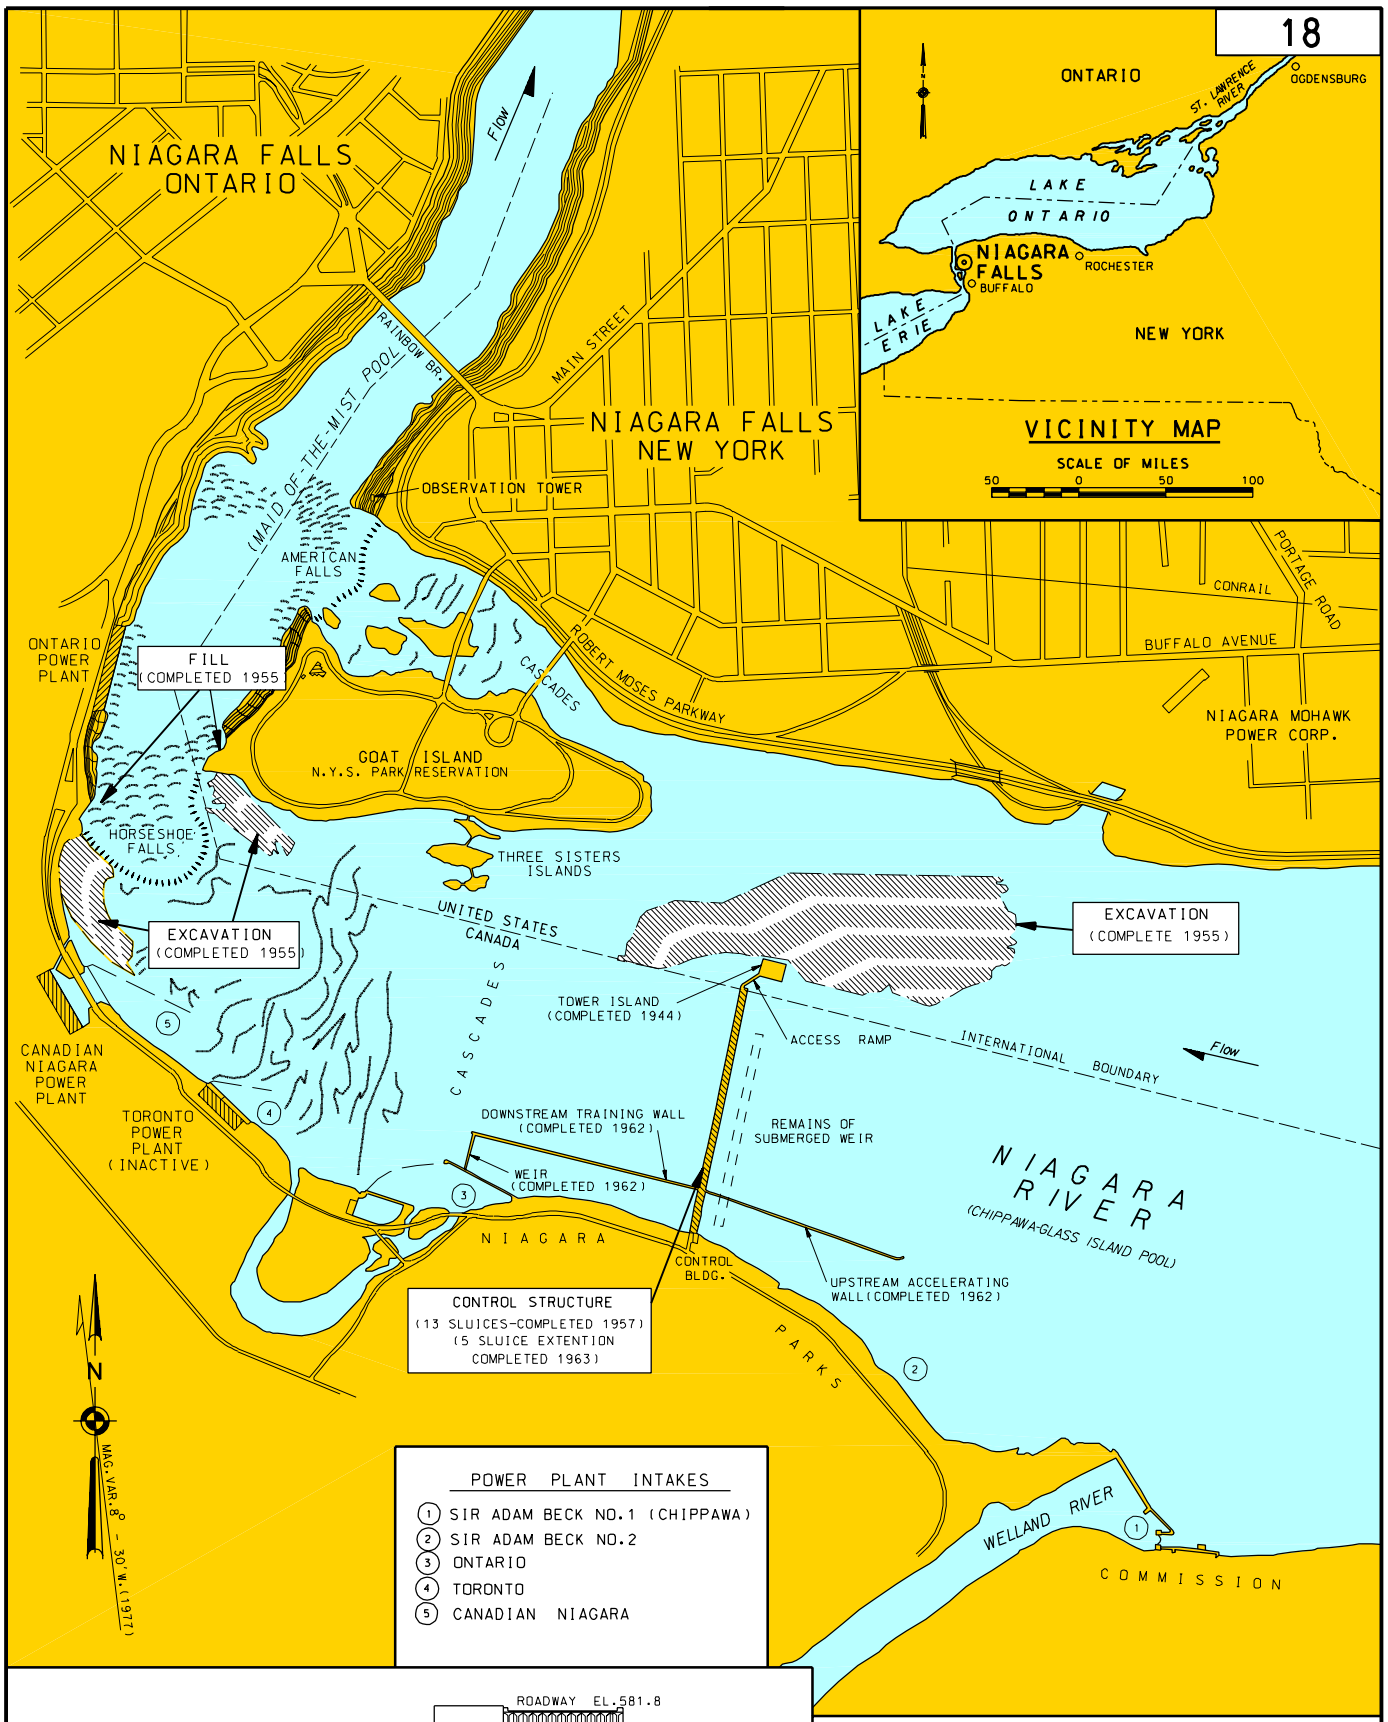

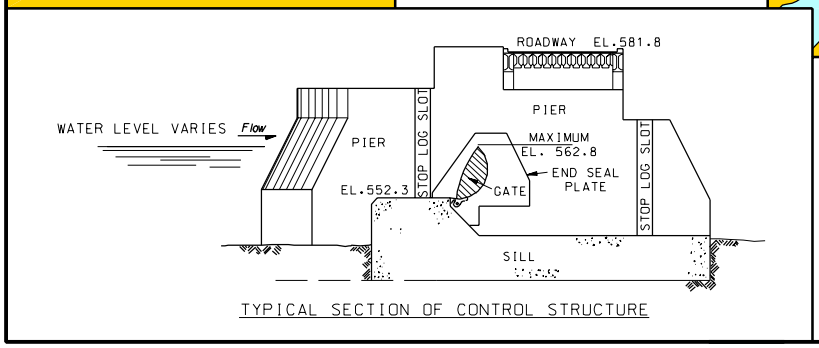

TYPICAL SECTION OF CONTROL STRUCTURE

NIAGARA REMEDIAL WORKS
NEW YORK

SCALE OF FEET
1000 500 0 1000 2000 3000

U.S. ARMY ENGINEER DISTRICT BUFFALO
SEPTEMBER 1994