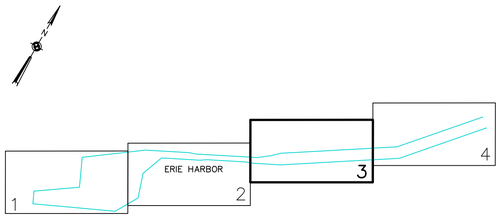

SHEET INDEX
"NOT TO SCALE"

SOUNDING COLOR LEGEND	
	DEPTHS 0.1' OR MORE ABOVE PROJECT DEPTH
	DEPTHS AT OR BELOW PROJECT DEPTH
23.0	PROJECT DEPTH

LEGEND OF SYMBOLS	
17+00	CHANNEL STATIONING
⊙417	CHANNEL CORNER
◎H.L.F.	HARBOR LINE CORNER
	FEDERAL CHANNEL
	HARBOR LINE
	SUBMARINE CABLE
C	CAN BUOY
N	NUN BUOY
	LIGHTED BUOY
	FIXED LIGHT
	LIGHT HOUSE
W	LIGHT COLOR WHITE
R	LIGHT COLOR RED
G	LIGHT COLOR GREEN
FL	FLASHING LIGHT
F	FIXED LIGHT
Oc	OCCULTING LIGHT
Iso	EQUAL INTERVAL
AL	ALTERNATING
Q	QUICK (FLASHING)

SITE SPECIFIC NOTES

1. PROJECT DEPTHS AND SOUNDINGS ARE U.S. SURVEY FEET REFERRED TO LOW WATER DATUM OF 569.2 FEET ABOVE INTERNATIONAL GREAT LAKES DATUM 1985 (IGLD85).

2. HORIZONTAL COORDINATES ARE U.S. SURVEY FEET REFERRED TO NORTH AMERICAN DATUM 1983 (NAD83) PENNSYLVANIA STATE PLANE COORDINATE SYSTEM – NORTH ZONE.

3. PROJECT DEPTH IS AS NOTED BELOW LOW WATER DATUM.

4. THE FILES USED IN THE PREPARATION OF THIS DRAWING ARE: ERI14VH4.DGN

5. SOUNDINGS WERE TAKEN BY THE BUFFALO DISTRICT ARMY CORPS OF ENGINEERS BY D.BANNING AND PARTY ON JULY 9 THRU 15, 2014:
   GPS POSITIONING, POS–MV VER. 5 W/ RTK TIDES
   SONAR HEAD: 240 KHZ, SEABAT 7101 MULTIBEAM
   1.5 DEGREE BEAMS 210 DEGREE ARC
   HEAVE PITCH AND ROLL; APPLANIX POS–MV VER. 5
   VELOCITY PROFILER; SONTEK CASTAWAY CTD,
   HYPACK SURVEY SOFTWARE
   SURVEY VESSEL "WITMER"

6. THE SOUNDING INFORMATION DEPICTED ON THE MAP REPRESENTS THE RESULTS OF SURVEYS MADE ON THE DATE INDICATED AND CAN ONLY BE CONSIDERED AS INDICATING THE GENERAL CONDITION AT THAT TIME.

7. THE BACKGROUND IMAGERY SHOWN WAS ACQUIRED FROM THE PENNSYLVANNIA GEOSPATIAL DATA CLEARINGHOUSE.

8. THIS SURVEY WAS PREPARED IN ACCORDANCE WITH THE STANDARDS OUTLINED IN CORPS OF ENGINEERS HYDROGRAPHIC SURVEY MANUAL EM 1110–2–1003.

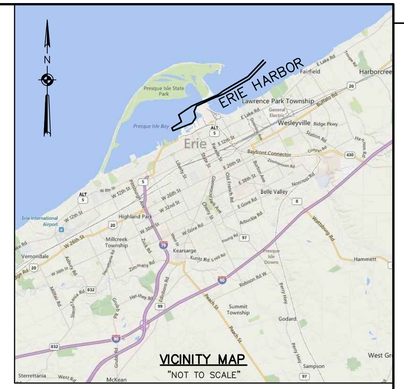

VICINITY MAP
"NOT TO SCALE"

CHANNELCORNER COORDINATES		
POINT	NORTHING	EASTING
404	733615.89	1339649.17
405	733181.84	1339899.04
421A	736378.84	1343875.06
422A	735998.78	1344207.50
1600	733342.82	1339372.60
1608	734357.05	1341696.50
1609	734775.56	1341422.86

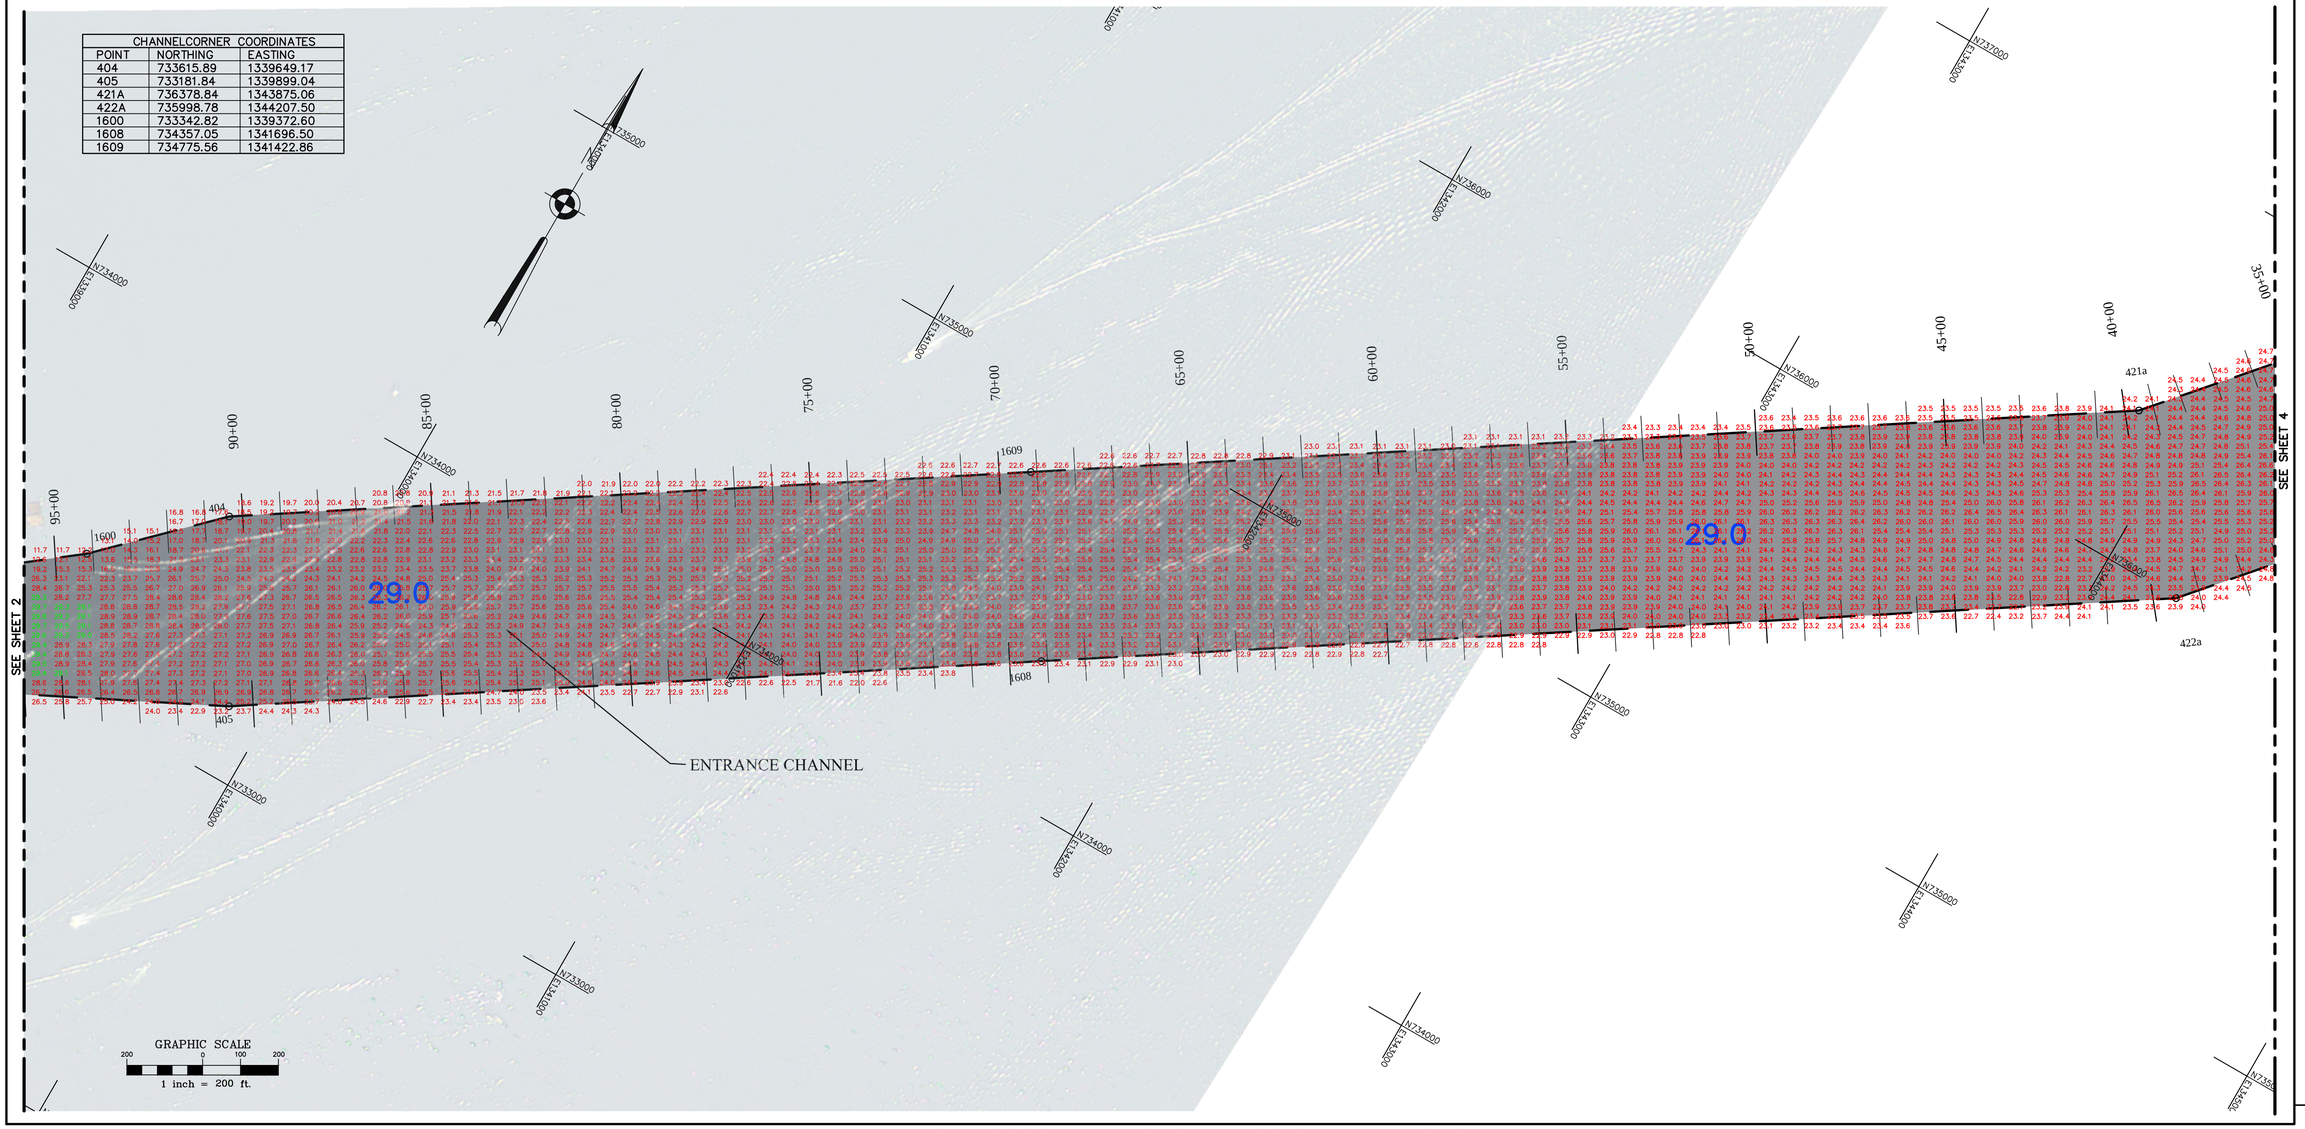

US Army Corps of Engineers
Buffalo District

U.S. ARMY ENGINEER DISTRICT
CORPS OF ENGINEERS
BUFFALO, NEW YORK 14207–3199

Original sheet size = ANSI D

** COPY OF SIGNED ORIGINAL **

Drawn by: ACK
Checked by: KPL
Reviewed by: Roman H. Figler III PLS
Chief, Survey Section
Approved: Edward F. Gawrecki
Date: April 10, 2014

Chief, NY–PA, O & M Office

To download an electronic version of this map, point a web browser to http://www.lrb.usace.army.mil/Missions/Navigation/Survey/surveys.html

ERIE, PENNSYLVANIA
ERIE HARBOR
PROJECT CONDITION SOUNDINGS 2014
SCALE: 1" = 200'

Sheet reference number
VH–103
Sheet 3 of 4

D:\Survey Drive Projects\PA-Erie Harbor\Channel Maintenance\Drawing Files (Cad)\Erie Harbor 2014.dwg