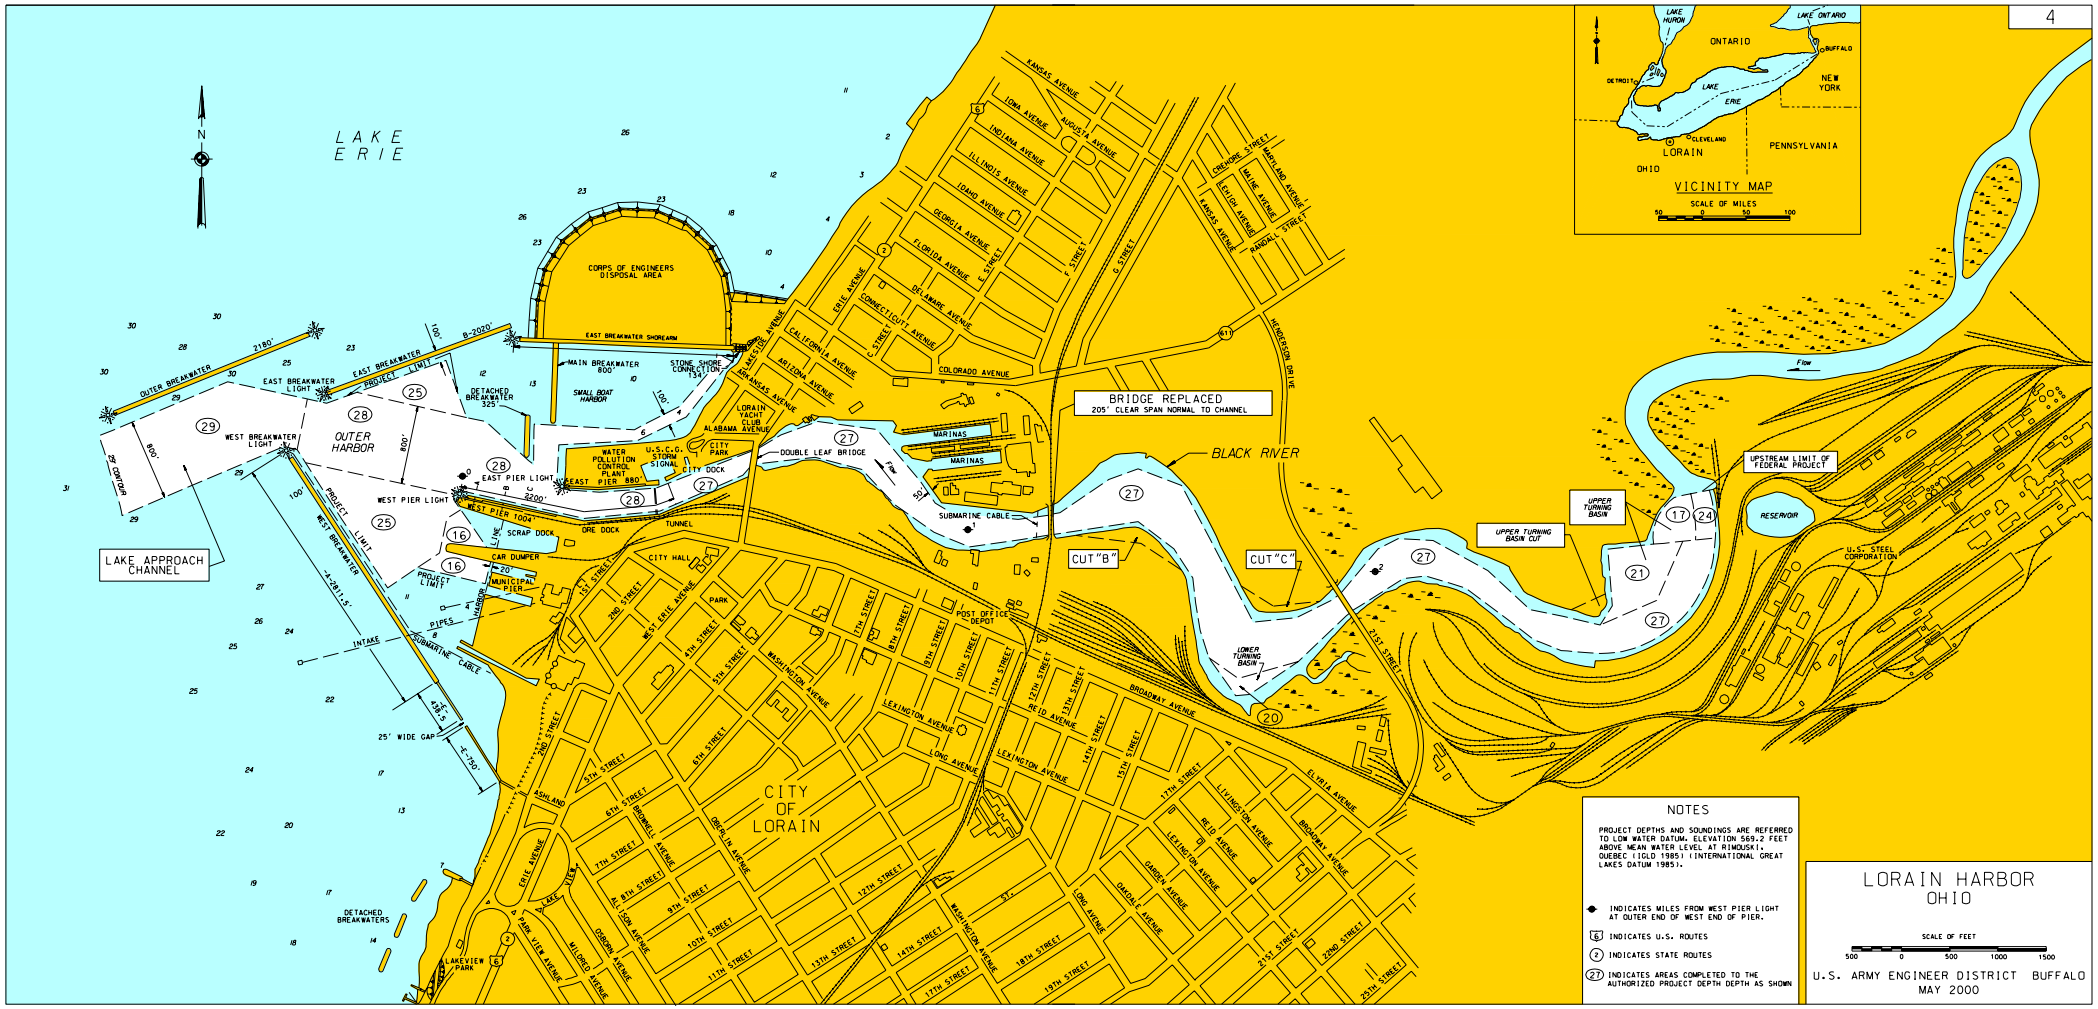
LAKE ERIE
N
CORPS OF ENGINEERS DISPOSAL AREA
EAST BREAKWATER SHOREARM
MAIN BREAKWATER 800'
STONE SHORE CONNECTION 134'
SMALL BOAT HARBOR
DETACHED BREAKWATER 325'
OUTER BREAKWATER 2180'
EAST BREAKWATER LIGHT
PROJECT LIMIT
WEST BREAKWATER LIGHT
OUTER HARBOR
EAST PIER LIGHT
WEST PIER LIGHT
WEST PIER 1004'
EAST PIER 880'
WATER POLLUTION CONTROL PLANT
U.S.C.G. STORM SIGNAL
CITY PARK
CITY DOCK
LORAIN YACHT CLUB
ALABAMA AVENUE
DOUBLE LEAF BRIDGE
MARINAS
SUBMARINE CABLE
BRIDGE REPLACED
205' CLEAR SPAN NORMAL TO CHANNEL
BLACK RIVER
CUT "B"
CUT "C"
LAKE APPROACH CHANNEL
SCRAP DOCK
ORE DOCK
TUNNEL
CAR DUMPER
MUNICIPAL PIER
CITY HALL
PARK
POST OFFICE DEPOT
LOWER TURNING BASIN
UPPER TURNING BASIN
UPPER TURNING BASIN CUT
UPSTREAM LIMIT OF FEDERAL PROJECT
RESERVOIR
U.S. STEEL CORPORATION
CITY OF LORAIN
DETACHED BREAKWATERS
LAKEVIEW PARK
25' WIDE GAP
INTAKE PIPES
SUBMARINE CABLE
KANSAS AVENUE
IOWA AVENUE
AUGUSTA AVENUE
INDIANA AVENUE
ILLINOIS AVENUE
IDAHO AVENUE
GEORGIA AVENUE
FLORIDA AVENUE
DELAWARE AVENUE
CONNECTICUT AVENUE
COLORADO AVENUE
CALIFORNIA AVENUE
ARIZONA AVENUE
ARKANSAS AVENUE
ERIE AVENUE
LAKESIDE AVENUE
CREHORE STREET
MARYLAND AVENUE
MAINE AVENUE
LEHIGH AVENUE
RANDALL STREET
HENDERSON DRIVE
BROADWAY AVENUE
LEXINGTON AVENUE
LONG AVENUE
REID AVENUE
ELYRIA AVENUE
LIVINGSTON AVENUE
GARDEN AVENUE
OAKDALE AVENUE
WASHINGTON AVENUE
OBERLIN AVENUE
BROWNELL AVENUE
ALLISON AVENUE
OSBORN AVENUE
MILDRED AVENUE
PARK VIEW AVENUE
LAKE VIEW
ASHLAND
WEST ERIE AVENUE
ERIE AVENUE
21ST STREET
22ND STREET
23RD STREET
LAKE HURON
LAKE ONTARIO
ONTARIO
BUFFALO
NEW YORK
DETROIT
LAKE ERIE
CLEVELAND
LORAIN
OHIO
PENNSYLVANIA
VICINITY MAP
SCALE OF MILES
50 0 50 100
NOTES
PROJECT DEPTHS AND SOUNDINGS ARE REFERRED TO LOW WATER DATUM, ELEVATION 569.2 FEET ABOVE MEAN WATER LEVEL AT RIMOUSKI, QUEBEC (IGLD 1985) (INTERNATIONAL GREAT LAKES DATUM 1985).
INDICATES MILES FROM WEST PIER LIGHT AT OUTER END OF WEST END OF PIER.
6 INDICATES U.S. ROUTES
2 INDICATES STATE ROUTES
27 INDICATES AREAS COMPLETED TO THE AUTHORIZED PROJECT DEPTH DEPTH AS SHOWN
LORAIN HARBOR
OHIO
SCALE OF FEET
500 0 500 1000 1500
U.S. ARMY ENGINEER DISTRICT BUFFALO
MAY 2000