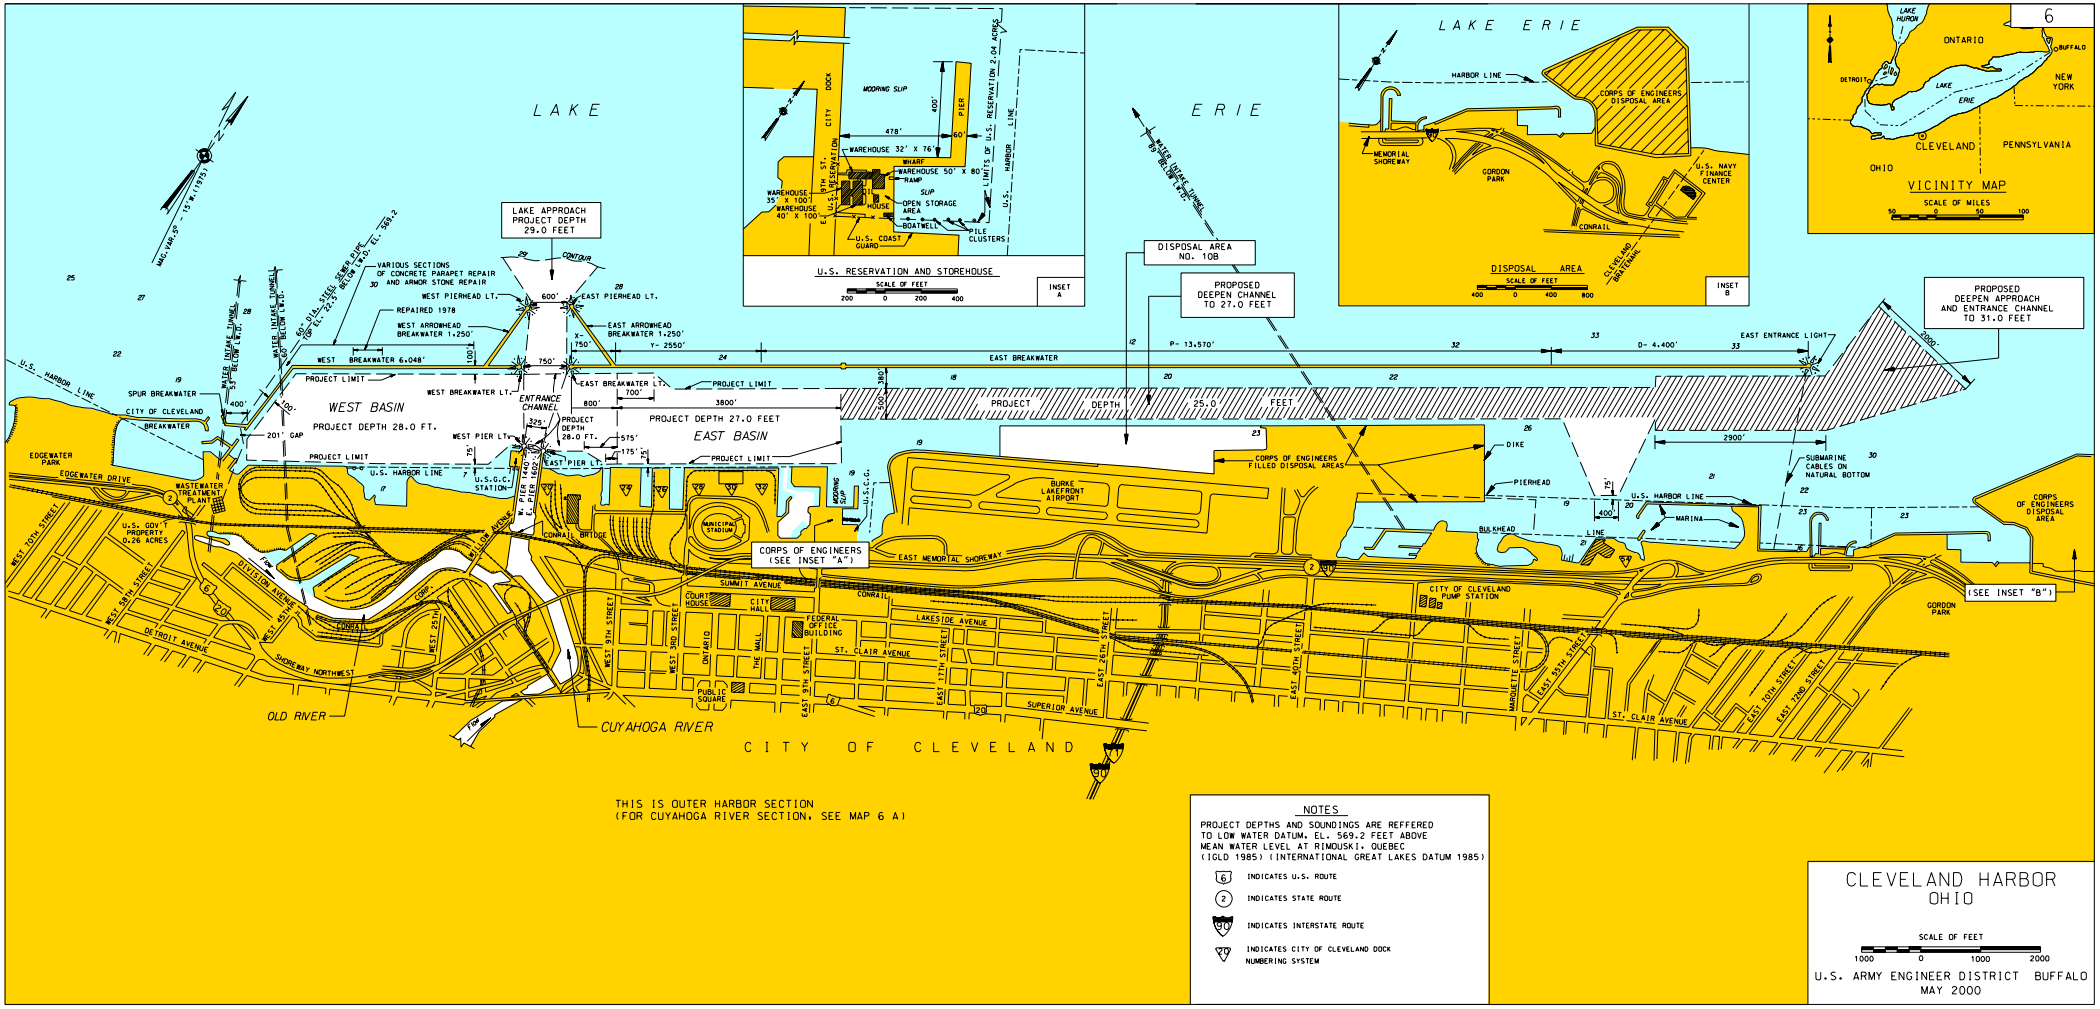
6
LAKE ERIE
LAKE APPROACH PROJECT DEPTH 29.0 FEET
DISPOSAL AREA NO. 10B
PROPOSED DEEPEN CHANNEL TO 27.0 FEET
PROPOSED DEEPEN APPROACH AND ENTRANCE CHANNEL TO 31.0 FEET
WEST BASIN
PROJECT DEPTH 28.0 FT.
EAST BASIN
PROJECT DEPTH 27.0 FEET
PROJECT DEPTH 25.0 FEET
EAST BREAKWATER
WEST BREAKWATER
ENTRANCE CHANNEL
EAST ENTRANCE LIGHT
U.S. RESERVATION AND STOREHOUSE
SCALE OF FEET
INSET A
DISPOSAL AREA
INSET B
VICINITY MAP
SCALE OF MILES
CORPS OF ENGINEERS (SEE INSET "A")
(SEE INSET "B")
OLD RIVER
CUYAHOGA RIVER
CITY OF CLEVELAND
THIS IS OUTER HARBOR SECTION
(FOR CUYAHOGA RIVER SECTION, SEE MAP 6 A)
NOTES
PROJECT DEPTHS AND SOUNDINGS ARE REFFERED TO LOW WATER DATUM, EL. 569.2 FEET ABOVE MEAN WATER LEVEL AT RIMOUSKI, QUEBEC (IGLD 1985) (INTERNATIONAL GREAT LAKES DATUM 1985)
INDICATES U.S. ROUTE
INDICATES STATE ROUTE
INDICATES INTERSTATE ROUTE
INDICATES CITY OF CLEVELAND DOCK NUMBERING SYSTEM
CLEVELAND HARBOR
OHIO
SCALE OF FEET
U.S. ARMY ENGINEER DISTRICT BUFFALO
MAY 2000