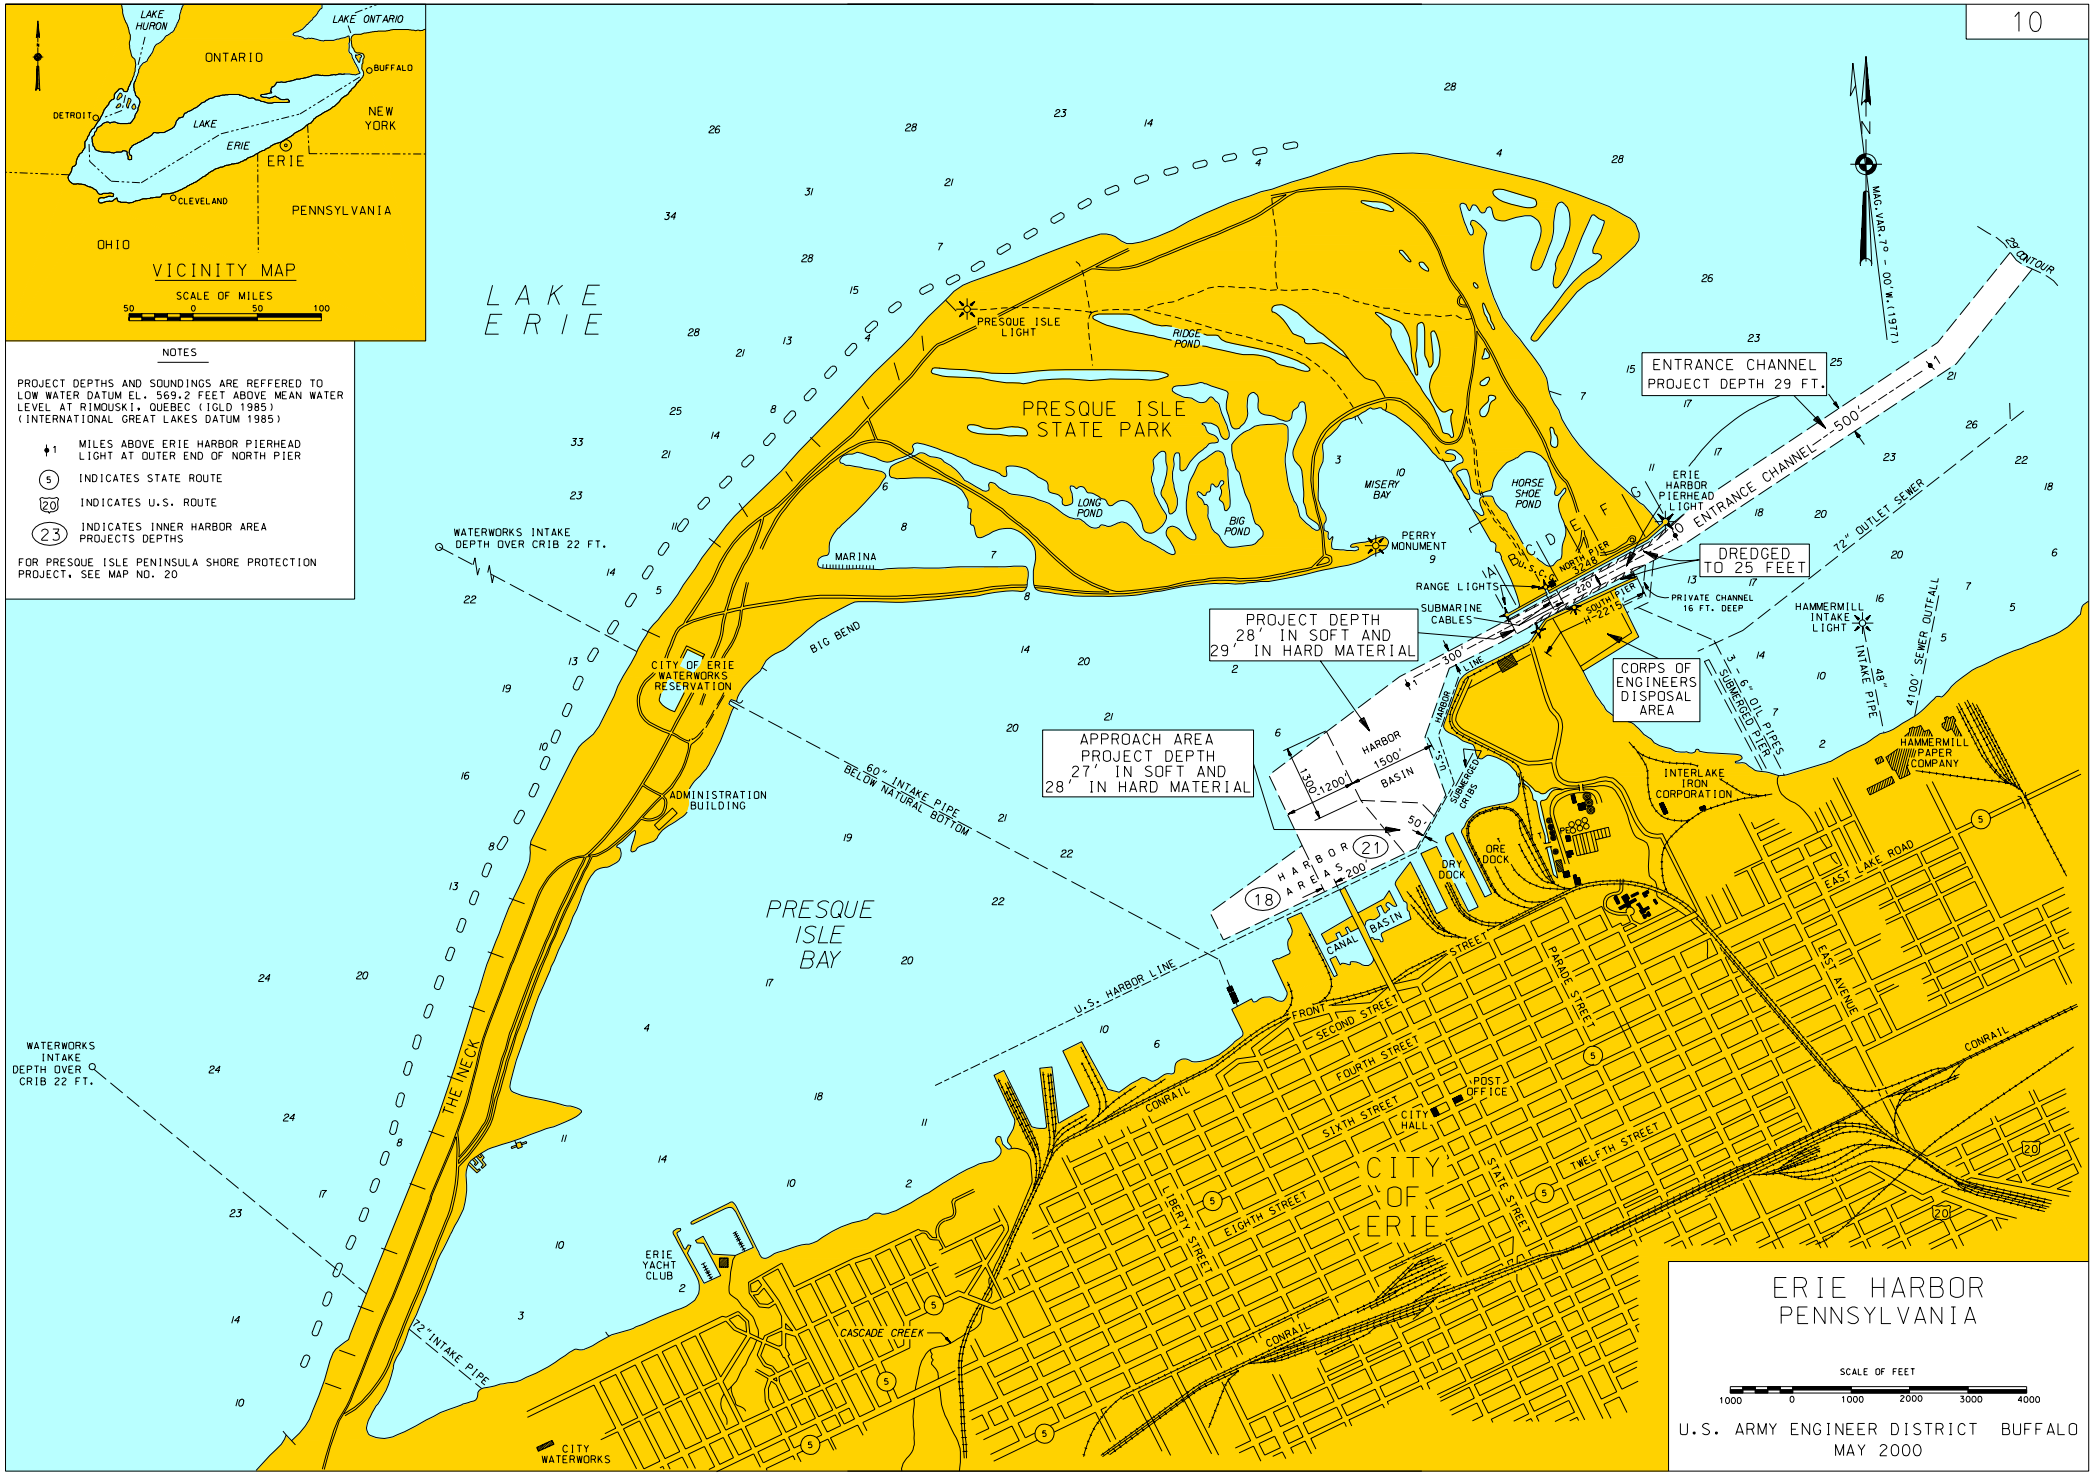
LAKE HURON
LAKE ONTARIO
ONTARIO
BUFFALO
DETROIT
LAKE ERIE
NEW YORK
ERIE
CLEVELAND
PENNSYLVANIA
OHIO
VICINITY MAP
SCALE OF MILES
50 0 50 100
NOTES
PROJECT DEPTHS AND SOUNDINGS ARE REFFERED TO LOW WATER DATUM EL. 569.2 FEET ABOVE MEAN WATER LEVEL AT RIMOUSKI, QUEBEC (IGLD 1985) (INTERNATIONAL GREAT LAKES DATUM 1985)
MILES ABOVE ERIE HARBOR PIERHEAD LIGHT AT OUTER END OF NORTH PIER
INDICATES STATE ROUTE
INDICATES U.S. ROUTE
INDICATES INNER HARBOR AREA PROJECTS DEPTHS
FOR PRESQUE ISLE PENINSULA SHORE PROTECTION PROJECT, SEE MAP NO. 20
LAKE ERIE
PRESQUE ISLE LIGHT
RIDGE POND
PRESQUE ISLE STATE PARK
LONG POND
BIG POND
MISERY BAY
HORSE SHOE POND
PERRY MONUMENT
MARINA
WATERWORKS INTAKE DEPTH OVER CRIB 22 FT.
BIG BEND
CITY OF ERIE WATERWORKS RESERVATION
ADMINISTRATION BUILDING
60" INTAKE PIPE BELOW NATURAL BOTTOM
PRESQUE ISLE BAY
THE NECK
WATERWORKS INTAKE DEPTH OVER CRIB 22 FT.
ERIE YACHT CLUB
CASCADE CREEK
72" INTAKE PIPE
CITY WATERWORKS
ENTRANCE CHANNEL PROJECT DEPTH 29 FT.
ERIE HARBOR PIERHEAD LIGHT
ENTRANCE CHANNEL
500'
72" OUTLET SEWER
DREDGED TO 25 FEET
RANGE LIGHTS
SUBMARINE CABLES
PRIVATE CHANNEL 16 FT. DEEP
PROJECT DEPTH 28' IN SOFT AND 29' IN HARD MATERIAL
CORPS OF ENGINEERS DISPOSAL AREA
APPROACH AREA PROJECT DEPTH 27' IN SOFT AND 28' IN HARD MATERIAL
HARBOR BASIN
1500'
1300'
1200'
HARBOR LINE
SUBMERGED CRIBS
HARBOR AREAS
200'
DRY DOCK
ORE DOCK
CANAL BASIN
U.S. HARBOR LINE
FRONT STREET
SECOND STREET
FOURTH STREET
SIXTH STREET
EIGHTH STREET
LIBERTY STREET
CONRAIL
POST OFFICE
CITY HALL
CITY OF ERIE
STATE STREET
PARADE STREET
TWELFTH STREET
EAST LAKE ROAD
EAST AVENUE
INTERLAKE IRON CORPORATION
HAMMERMILL PAPER COMPANY
HAMMERMILL INTAKE LIGHT
48" INTAKE PIPE
4100' SEWER OUTFALL
3 - 6" OIL PIPES SUBMERGED PIER
MAG. VAR. 7° - 00' W. (1977)
29' CONTOUR
ERIE HARBOR
PENNSYLVANIA
SCALE OF FEET
1000 0 1000 2000 3000 4000
U.S. ARMY ENGINEER DISTRICT BUFFALO
MAY 2000