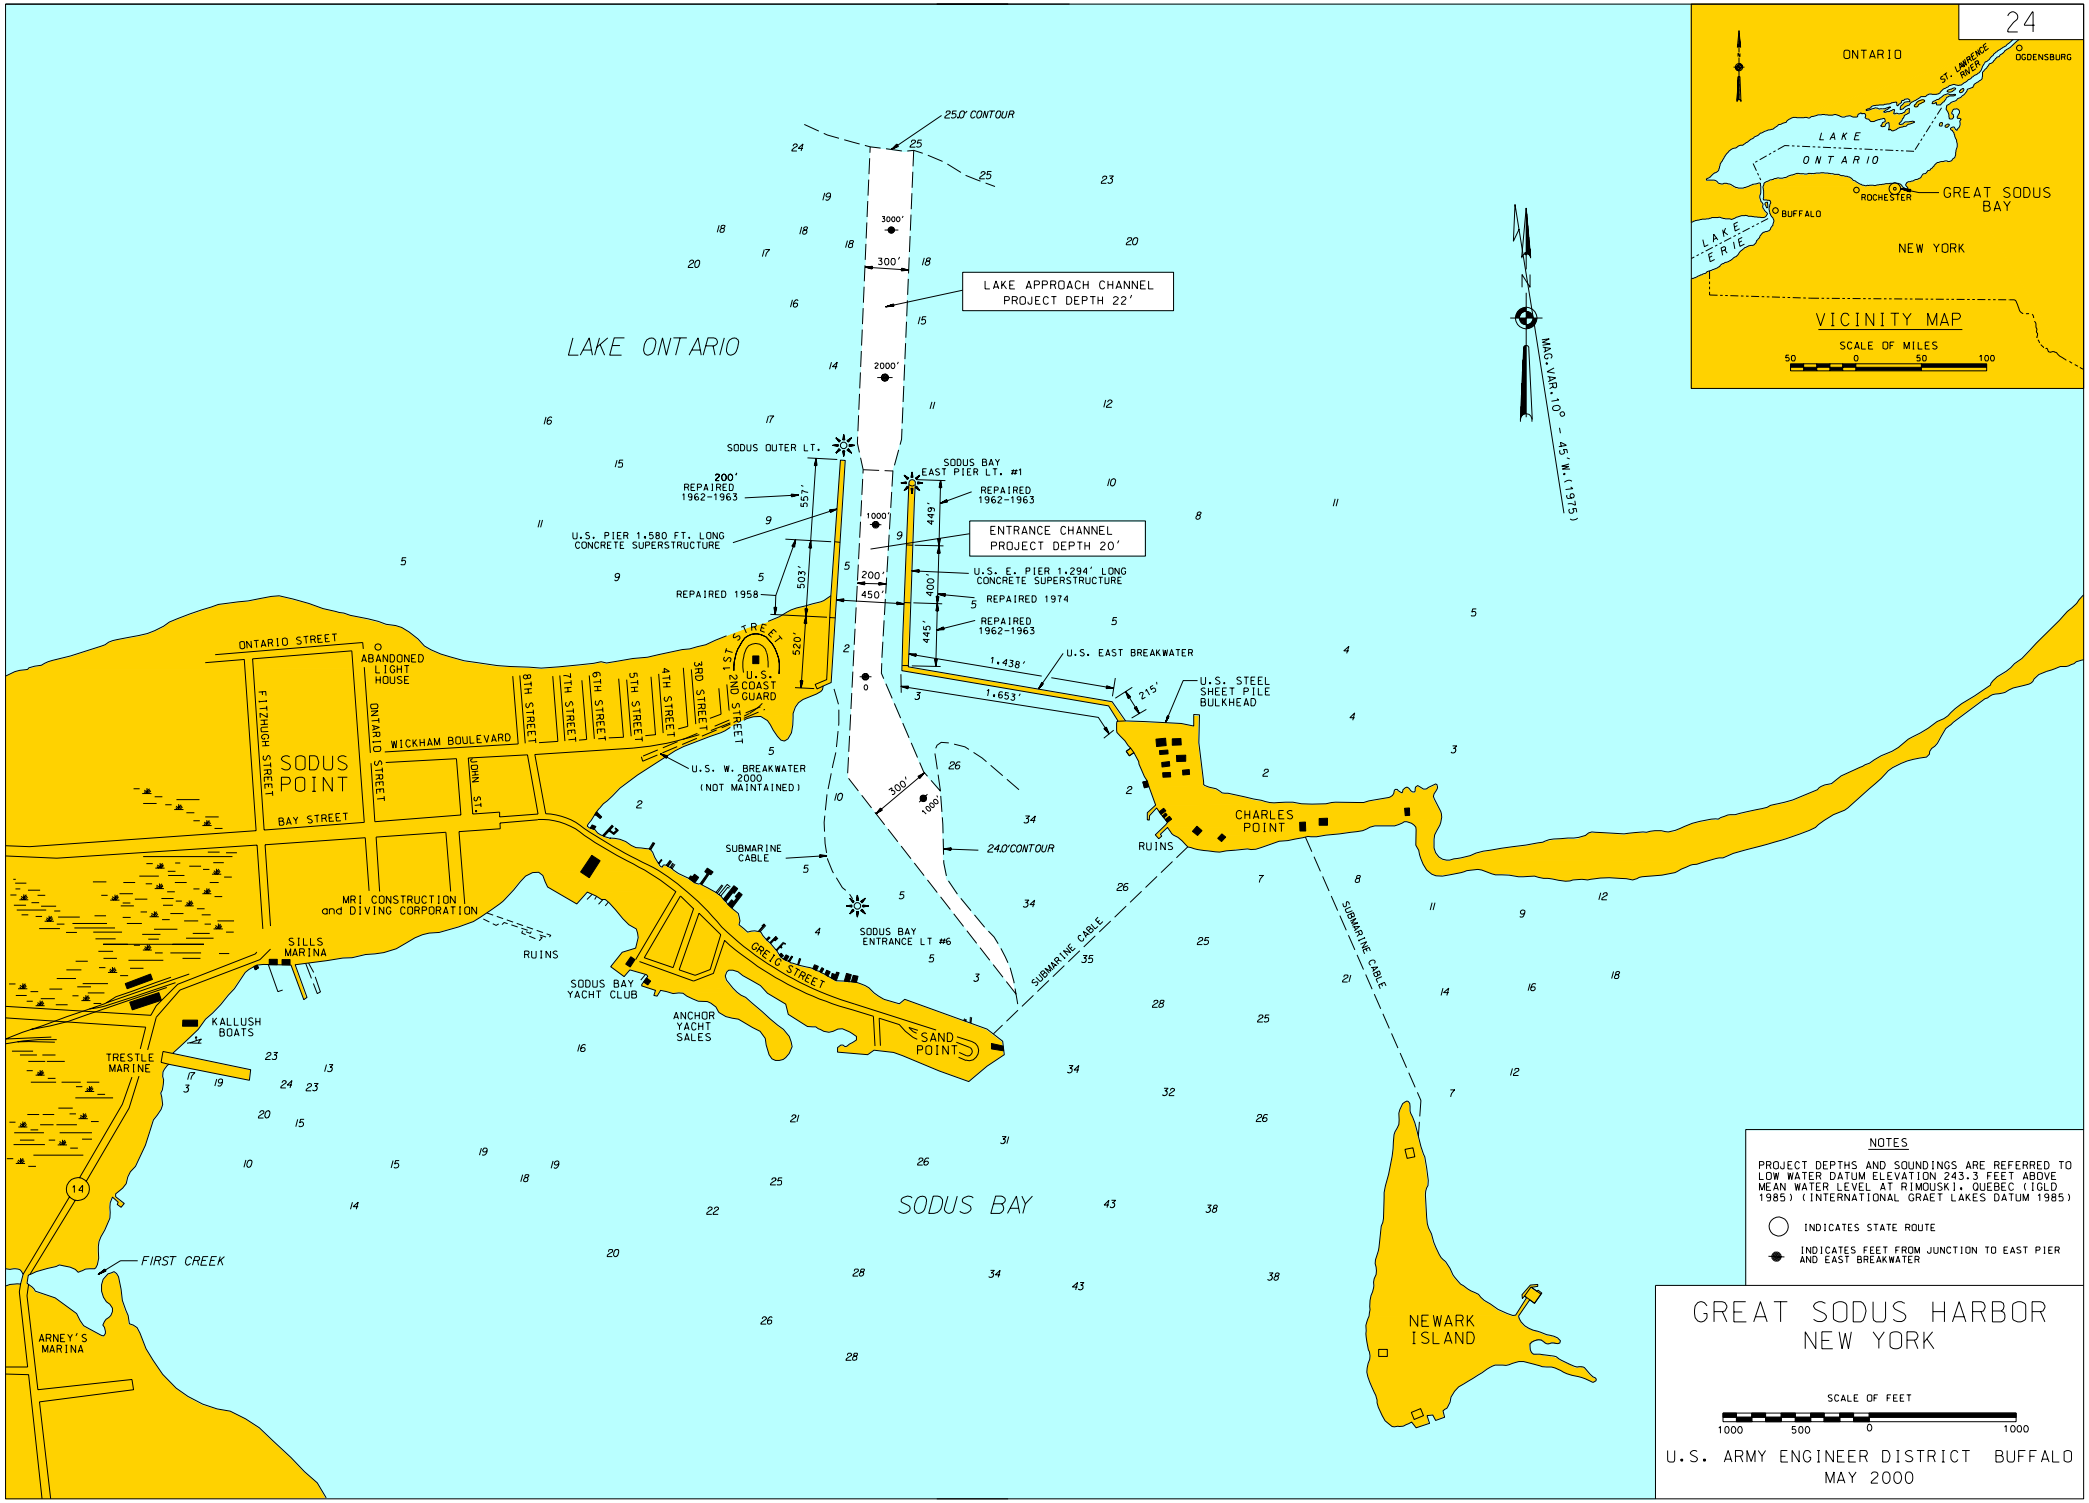
LAKE ONTARIO
SODUS BAY
25.0' CONTOUR
LAKE APPROACH CHANNEL
PROJECT DEPTH 22'
ENTRANCE CHANNEL
PROJECT DEPTH 20'
SODUS OUTER LT.
SODUS BAY
EAST PIER LT. #1
200'
REPAIRED
1962-1963
U.S. PIER 1,580 FT. LONG
CONCRETE SUPERSTRUCTURE
REPAIRED 1958
REPAIRED
1962-1963
U.S. E. PIER 1,294' LONG
CONCRETE SUPERSTRUCTURE
REPAIRED 1974
REPAIRED
1962-1963
U.S. EAST BREAKWATER
U.S. STEEL
SHEET PILE
BULKHEAD
U.S. W. BREAKWATER
2000
(NOT MAINTAINED)
SUBMARINE
CABLE
240'CONTOUR
SODUS BAY
ENTRANCE LT #6
SUBMARINE CABLE
SUBMARINE CABLE
CHARLES
POINT
RUINS
SODUS
POINT
ONTARIO STREET
ABANDONED
LIGHT
HOUSE
FITZHUGH STREET
ONTARIO STREET
WICKHAM BOULEVARD
JOHN ST.
BAY STREET
8TH STREET
7TH STREET
6TH STREET
5TH STREET
4TH STREET
3RD STREET
2ND STREET
1ST STREET
U.S.
COAST
GUARD
MRI CONSTRUCTION
and DIVING CORPORATION
SILLS
MARINA
RUINS
SODUS BAY
YACHT CLUB
GREIG STREET
ANCHOR
YACHT
SALES
SAND
POINT
KALLUSH
BOATS
TRESTLE
MARINE
FIRST CREEK
ARNEY'S
MARINA
NEWARK
ISLAND
MAG. VAR. 10° - 45' W. (1975)
N
NOTES
PROJECT DEPTHS AND SOUNDINGS ARE REFERRED TO LOW WATER DATUM ELEVATION 243.3 FEET ABOVE MEAN WATER LEVEL AT RIMOUSKI, QUEBEC (IGLD 1985) (INTERNATIONAL GRAET LAKES DATUM 1985)
INDICATES STATE ROUTE
INDICATES FEET FROM JUNCTION TO EAST PIER AND EAST BREAKWATER
GREAT SODUS HARBOR
NEW YORK
SCALE OF FEET
1000 500 0 1000
U.S. ARMY ENGINEER DISTRICT BUFFALO
MAY 2000
ONTARIO
OGDENSBURG
ST. LAWRENCE RIVER
LAKE
ONTARIO
ROCHESTER
GREAT SODUS
BAY
BUFFALO
LAKE
ERIE
NEW YORK
VICINITY MAP
SCALE OF MILES
50 0 50 100