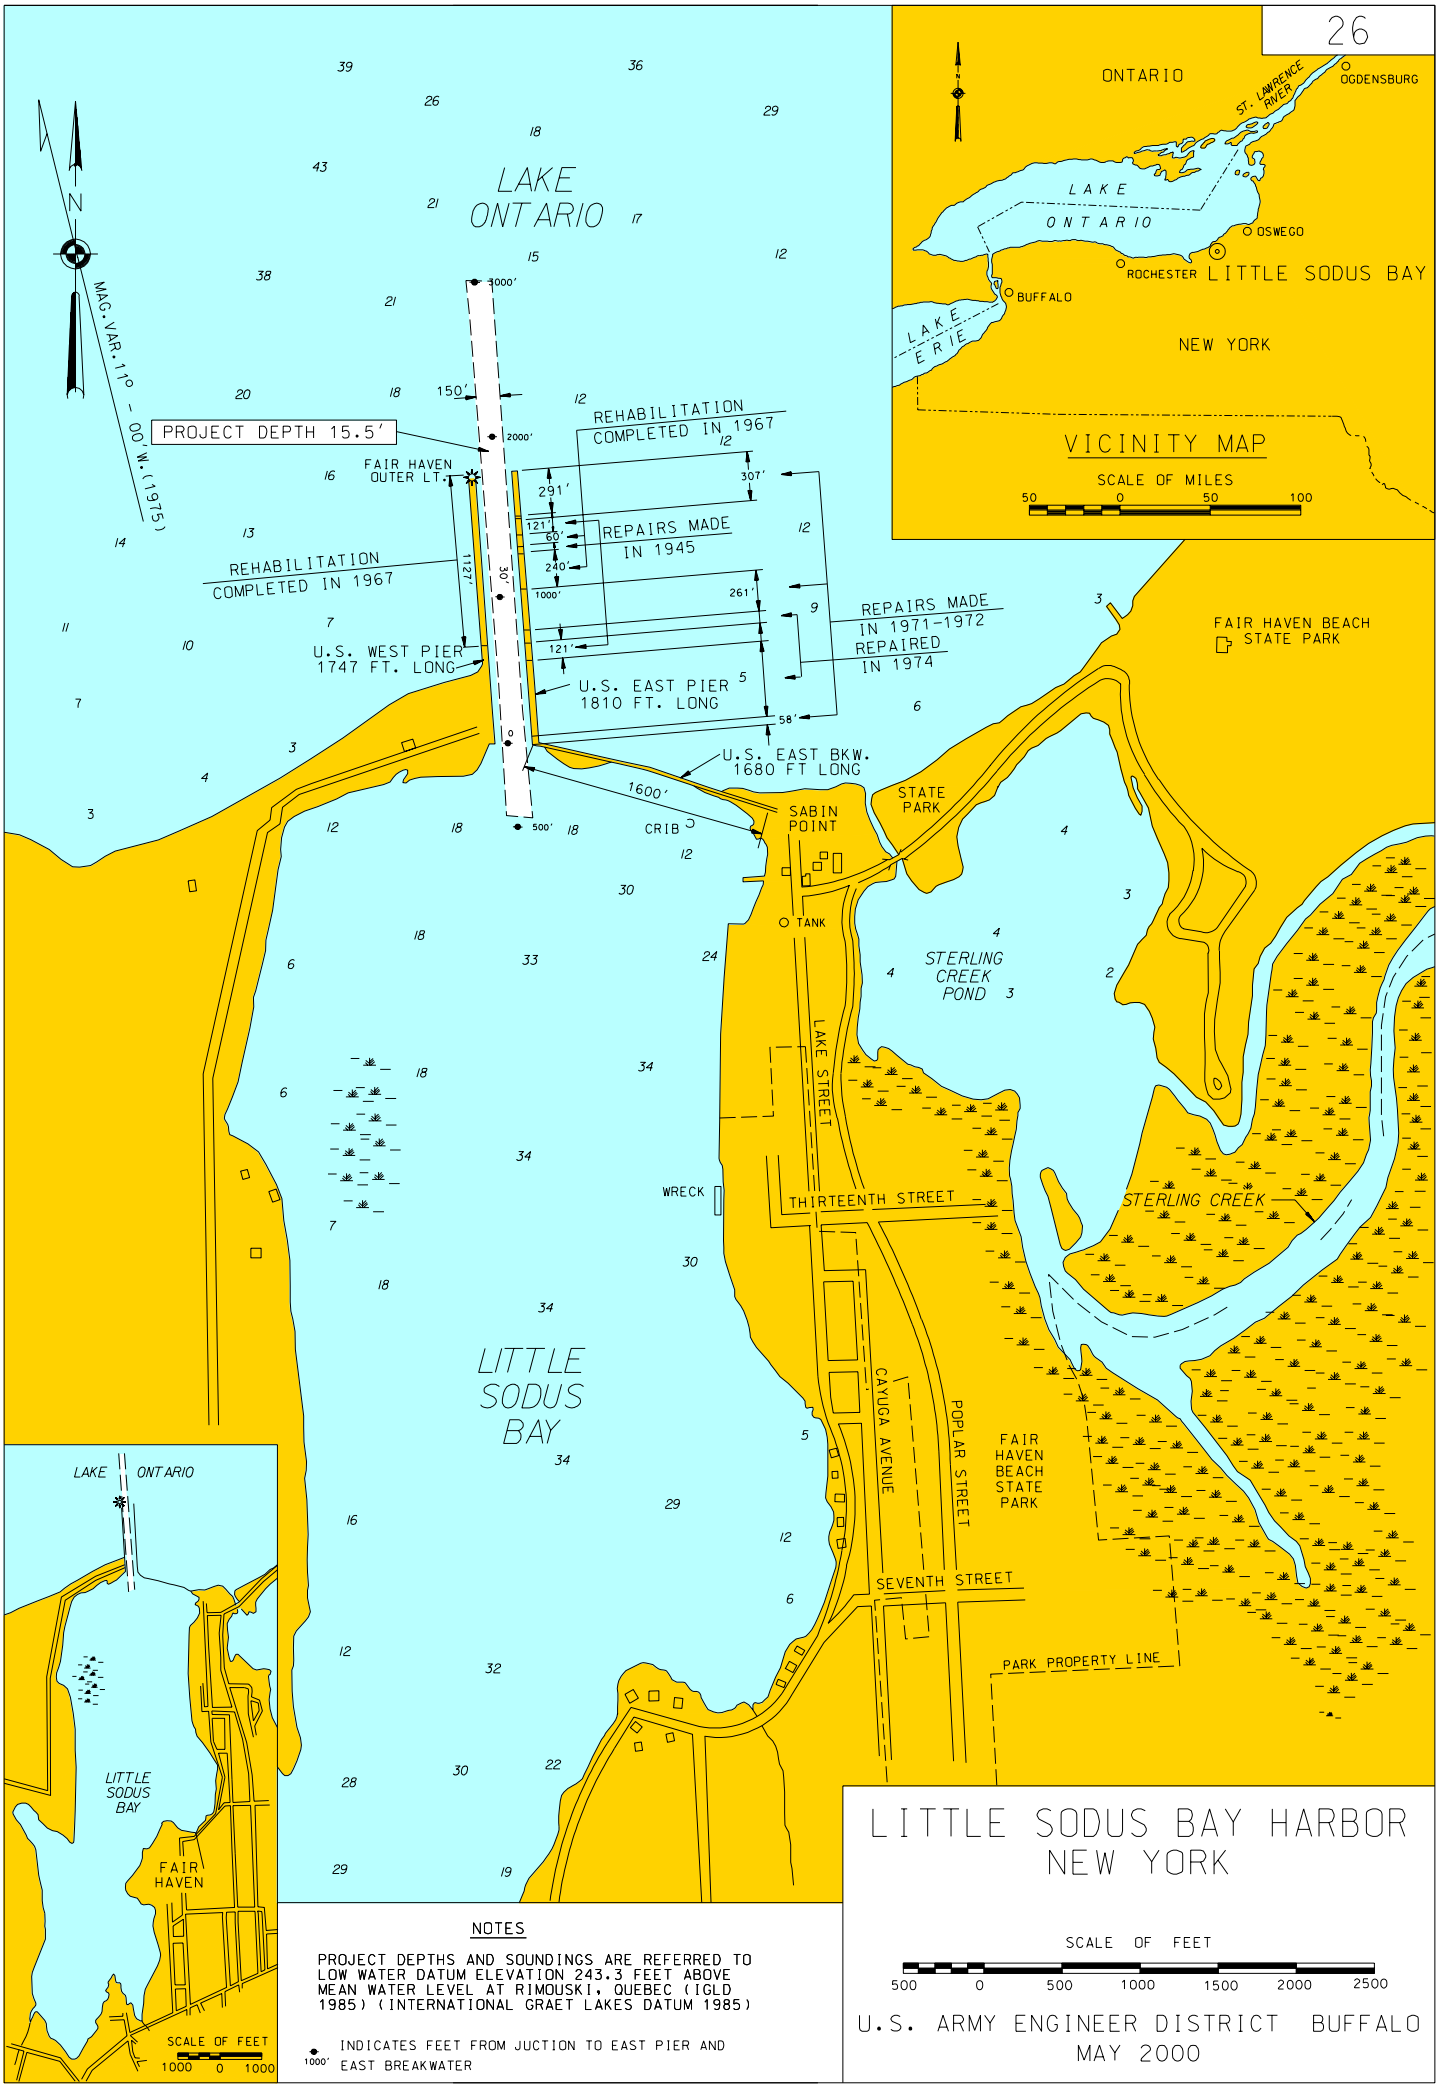
LAKE ONTARIO
N
MAG. VAR. 11° - 00' W. (1975)
PROJECT DEPTH 15.5'
FAIR HAVEN OUTER LT.
REHABILITATION COMPLETED IN 1967
REPAIRS MADE IN 1945
REHABILITATION COMPLETED IN 1967
U.S. WEST PIER 1747 FT. LONG
U.S. EAST PIER 1810 FT. LONG
REPAIRS MADE IN 1971-1972
REPAIRED IN 1974
U.S. EAST BKW. 1680 FT LONG
SABIN POINT
CRIB
TANK
WRECK
STATE PARK
FAIR HAVEN BEACH STATE PARK
STERLING CREEK POND
STERLING CREEK
LAKE STREET
THIRTEENTH STREET
CAYUGA AVENUE
POPLAR STREET
SEVENTH STREET
PARK PROPERTY LINE
LITTLE SODUS BAY
ONTARIO
ST. LAWRENCE RIVER
OGDENSBURG
LAKE ONTARIO
OSWEGO
ROCHESTER
LITTLE SODUS BAY
BUFFALO
LAKE ERIE
NEW YORK
VICINITY MAP
SCALE OF MILES
50 0 50 100
LAKE ONTARIO
LITTLE SODUS BAY
FAIR HAVEN
SCALE OF FEET
1000 0 1000
NOTES
PROJECT DEPTHS AND SOUNDINGS ARE REFERRED TO LOW WATER DATUM ELEVATION 243.3 FEET ABOVE MEAN WATER LEVEL AT RIMOUSKI, QUEBEC (IGLD 1985) (INTERNATIONAL GRAET LAKES DATUM 1985)
1000' INDICATES FEET FROM JUCTION TO EAST PIER AND EAST BREAKWATER
LITTLE SODUS BAY HARBOR
NEW YORK
SCALE OF FEET
500 0 500 1000 1500 2000 2500
U.S. ARMY ENGINEER DISTRICT BUFFALO
MAY 2000