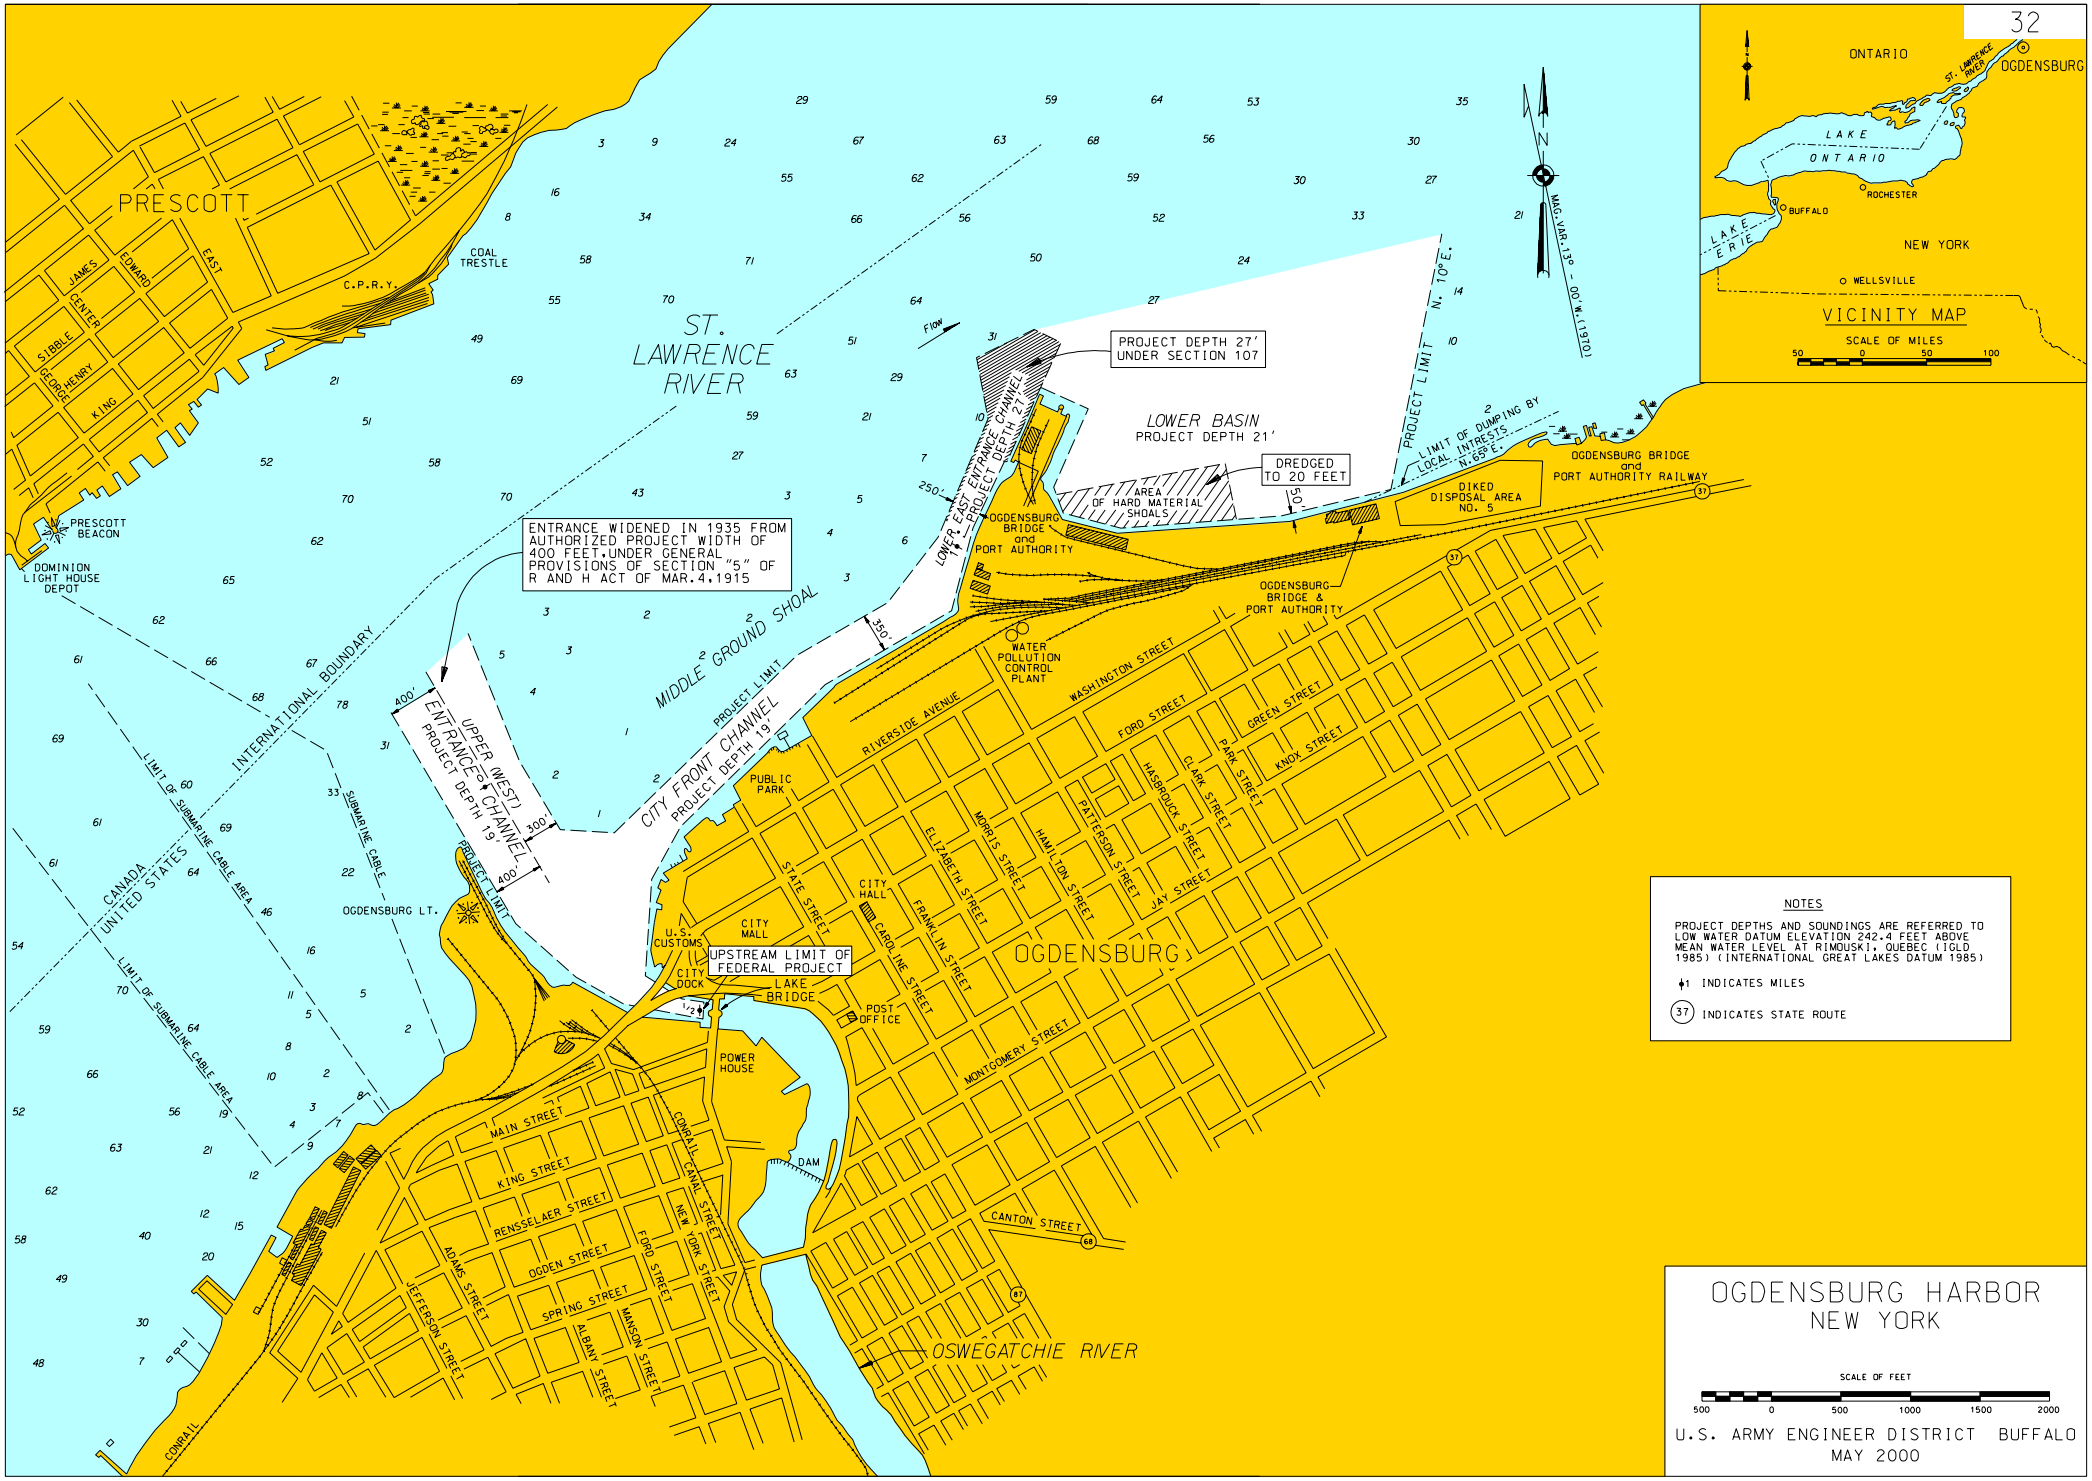
PRESCOTT
JAMES
EDWARD
EAST
CENTER
SIBBLE
GEORGE
HENRY
KING
C.P.R.Y.
COAL TRESTLE
ST. LAWRENCE RIVER
FLOW
PRESCOTT BEACON
DOMINION LIGHT HOUSE DEPOT
INTERNATIONAL BOUNDARY
CANADA
UNITED STATES
LIMIT OF SUBMARINE CABLE AREA
SUBMARINE CABLE
OGDENSBURG LT.
ENTRANCE WIDENED IN 1935 FROM AUTHORIZED PROJECT WIDTH OF 400 FEET, UNDER GENERAL PROVISIONS OF SECTION "5" OF R AND H ACT OF MAR. 4, 1915
UPPER (WEST) ENTRANCE CHANNEL PROJECT DEPTH 19'
400'
300'
MIDDLE GROUND SHOAL
PROJECT LIMIT
CITY FRONT CHANNEL PROJECT DEPTH 19'
350'
LOWER EAST ENTRANCE CHANNEL PROJECT DEPTH 27'
250'
PROJECT DEPTH 27' UNDER SECTION 107
LOWER BASIN PROJECT DEPTH 21'
DREDGED TO 20 FEET
AREA OF HARD MATERIAL SHOALS
OGDENSBURG BRIDGE and PORT AUTHORITY
OGDENSBURG BRIDGE & PORT AUTHORITY
OGDENSBURG BRIDGE and PORT AUTHORITY RAILWAY
DIKED DISPOSAL AREA NO. 5
PROJECT LIMIT N. 70° E.
LIMIT OF DUMPING BY LOCAL INTRESTS N. 65° E.
MAG. VAR. 13° - 00' W. (1970)
WATER POLLUTION CONTROL PLANT
PUBLIC PARK
RIVERSIDE AVENUE
WASHINGTON STREET
FORD STREET
GREEN STREET
KNOX STREET
PARK STREET
CLARK STREET
HASBROUCK STREET
PATTERSON STREET
HAMILTON STREET
JAY STREET
MORRIS STREET
ELIZABETH STREET
FRANKLIN STREET
CAROLINE STREET
STATE STREET
CITY HALL
CITY MALL
U.S. CUSTOMS
CITY DOCK
UPSTREAM LIMIT OF FEDERAL PROJECT
LAKE BRIDGE
POST OFFICE
OGDENSBURG
MONTGOMERY STREET
POWER HOUSE
DAM
MAIN STREET
KING STREET
RENSSELAER STREET
OGDEN STREET
SPRING STREET
ADAMS STREET
JEFFERSON STREET
ALBANY STREET
MANSON STREET
FORD STREET
NEW YORK STREET
CONRAIL CANAL STREET
CANTON STREET
OSWEGATCHIE RIVER
CONRAIL
ONTARIO
ST. LAWRENCE RIVER
OGDENSBURG
LAKE ONTARIO
ROCHESTER
BUFFALO
LAKE ERIE
NEW YORK
WELLSVILLE
VICINITY MAP
SCALE OF MILES
50 0 50 100
NOTES
PROJECT DEPTHS AND SOUNDINGS ARE REFERRED TO LOW WATER DATUM ELEVATION 242.4 FEET ABOVE MEAN WATER LEVEL AT RIMOUSKI, QUEBEC (IGLD 1985) (INTERNATIONAL GREAT LAKES DATUM 1985)
1 INDICATES MILES
37 INDICATES STATE ROUTE
OGDENSBURG HARBOR
NEW YORK
SCALE OF FEET
500 0 500 1000 1500 2000
U.S. ARMY ENGINEER DISTRICT BUFFALO
MAY 2000