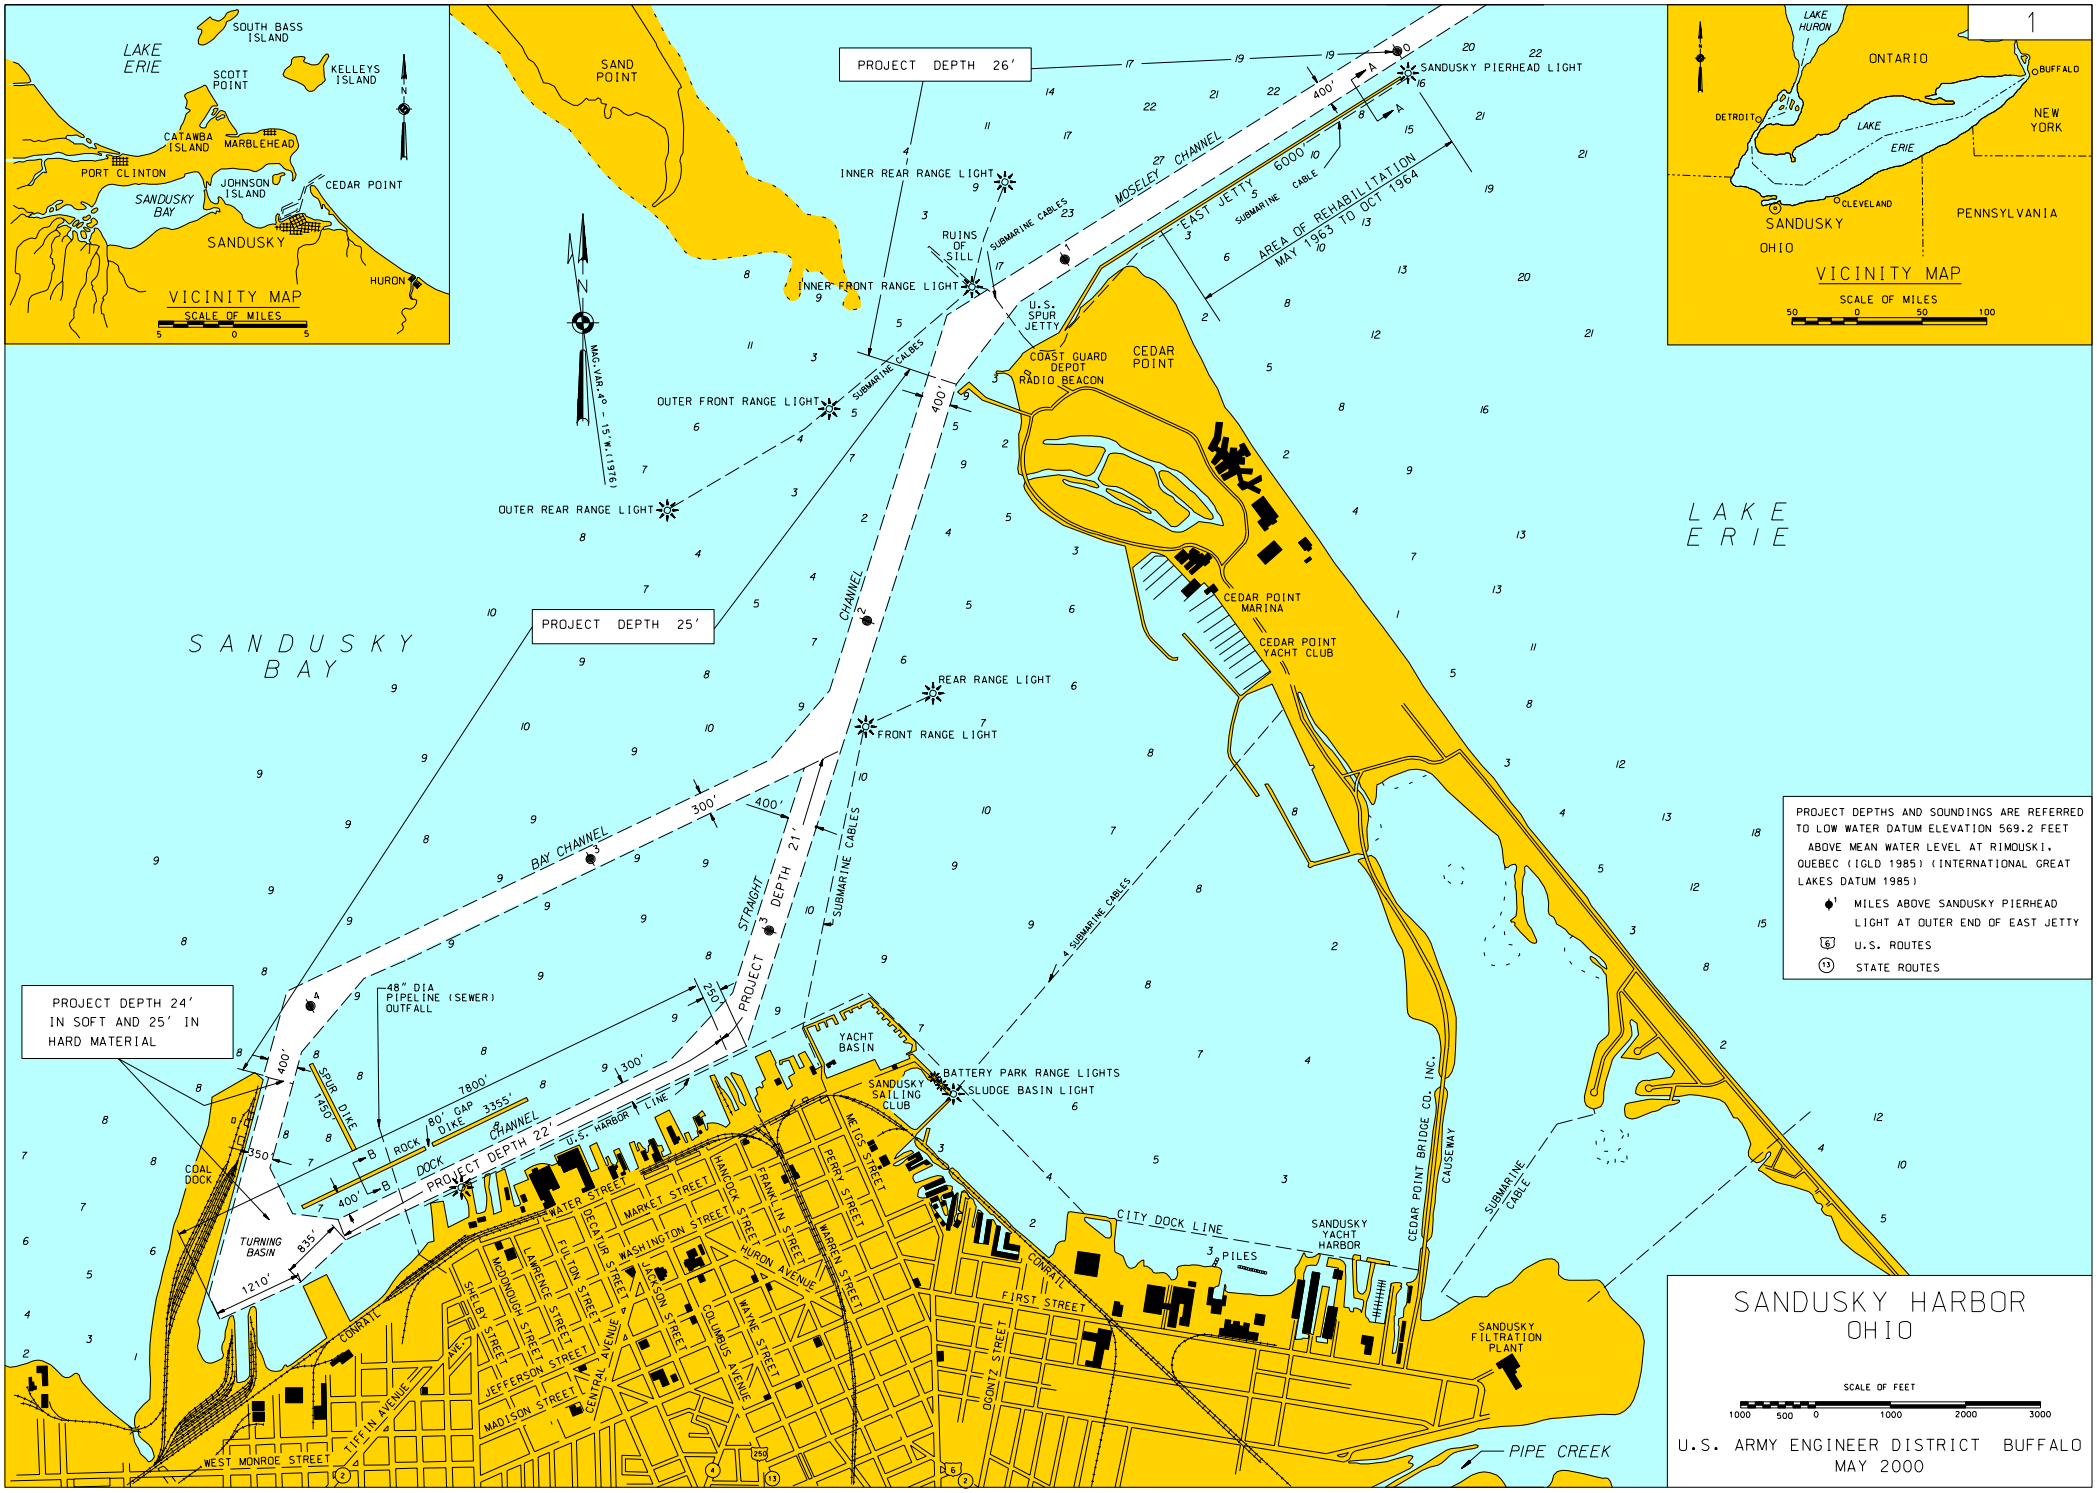

SANDUSKY HARBOR
OHIO
SCALE OF FEET
1000 500 0 1000 2000 3000
U.S. ARMY ENGINEER DISTRICT BUFFALO
MAY 2000
PROJECT DEPTHS AND SOUNDINGS ARE REFERRED TO LOW WATER DATUM ELEVATION 569.2 FEET ABOVE MEAN WATER LEVEL AT RIMOUSKI, QUEBEC (IGLD 1985) (INTERNATIONAL GREAT LAKES DATUM 1985)
MILES ABOVE SANDUSKY PIERHEAD LIGHT AT OUTER END OF EAST JETTY
U.S. ROUTES
STATE ROUTES
VICINITY MAP
SCALE OF MILES
LAKE ERIE
SOUTH BASS ISLAND
SCOTT POINT
KELLEYS ISLAND
CATAWBA ISLAND
MARBLEHEAD
PORT CLINTON
JOHNSON ISLAND
CEDAR POINT
SANDUSKY BAY
SANDUSKY
HURON
VICINITY MAP
SCALE OF MILES
LAKE HURON
ONTARIO
BUFFALO
DETROIT
NEW YORK
LAKE ERIE
CLEVELAND
SANDUSKY
PENNSYLVANIA
OHIO
SAND POINT
PROJECT DEPTH 26'
SANDUSKY PIERHEAD LIGHT
INNER REAR RANGE LIGHT
RUINS OF SILL
INNER FRONT RANGE LIGHT
MOSELEY CHANNEL
EAST JETTY 6000'
SUBMARINE CABLE
AREA OF REHABILITATION MAY 1963 TO OCT 1964
U.S. SPUR JETTY
COAST GUARD DEPOT RADIO BEACON
CEDAR POINT
OUTER FRONT RANGE LIGHT
OUTER REAR RANGE LIGHT
MAG. VAR. 4° - 15' W. (1976)
SUBMARINE CABLES
LAKE ERIE
CEDAR POINT MARINA
CEDAR POINT YACHT CLUB
PROJECT DEPTH 25'
SANDUSKY BAY
CHANNEL
REAR RANGE LIGHT
FRONT RANGE LIGHT
BAY CHANNEL
STRAIGHT
PROJECT DEPTH 21'
SUBMARINE CABLES
PROJECT DEPTH 24' IN SOFT AND 25' IN HARD MATERIAL
48" DIA PIPELINE (SEWER) OUTFALL
SPUR DIKE
ROCK DIKE
80' GAP
DOCK CHANNEL
PROJECT DEPTH 22'
U.S. HARBOR LINE
YACHT BASIN
SANDUSKY SAILING CLUB
BATTERY PARK RANGE LIGHTS
SLUDGE BASIN LIGHT
COAL DOCK
TURNING BASIN
WATER STREET
MARKET STREET
WASHINGTON STREET
HANCOCK STREET
FRANKLIN STREET
PERRY STREET
MEIGS STREET
WARREN STREET
HURON AVENUE
DECATUR STREET
FULTON STREET
LAWRENCE STREET
MCDONOUGH STREET
SHELBY STREET
JEFFERSON STREET
MADISON STREET
CENTRAL AVENUE
JACKSON STREET
COLUMBUS AVENUE
WAYNE STREET
CONRAIL
TIFFIN AVENUE
WEST MONROE STREET
CITY DOCK LINE
PILES
SANDUSKY YACHT HARBOR
FIRST STREET
OGONTZ STREET
CEDAR POINT BRIDGE CO. INC.
CAUSEWAY
SUBMARINE CABLE
SANDUSKY FILTRATION PLANT
PIPE CREEK