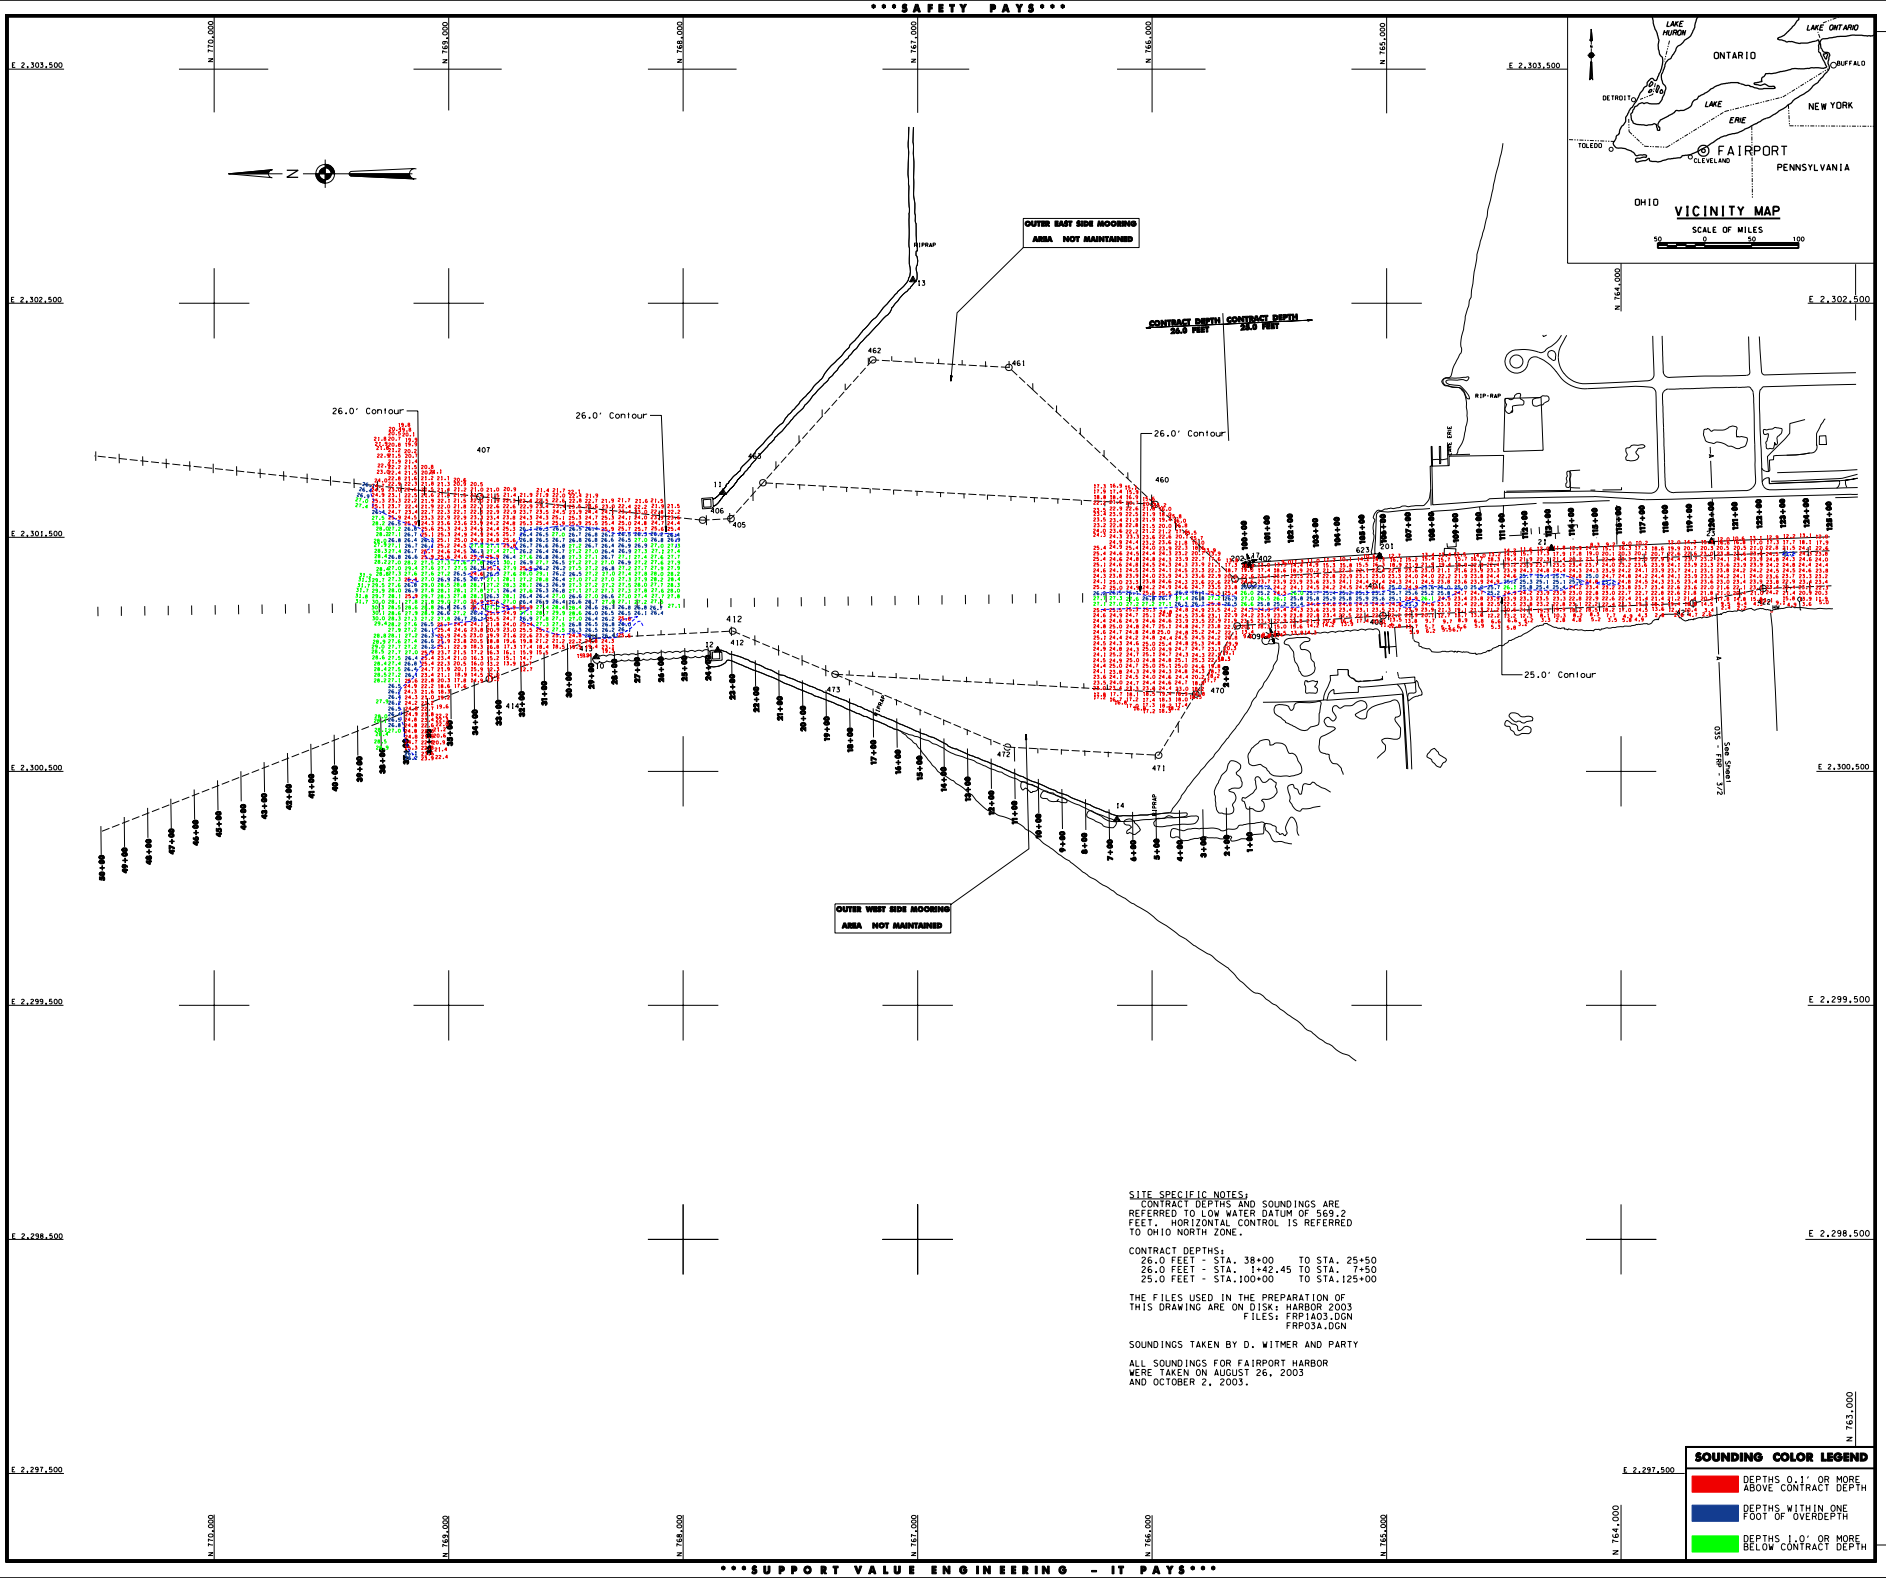

SITE SPECIFIC NOTES:
CONTRACT DEPTHS AND SOUNDINGS ARE REFERRED TO LOW WATER DATUM OF 569.2 FEET. HORIZONTAL CONTROL IS REFERRED TO OHIO NORTH ZONE.

CONTRACT DEPTHS:
26.0 FEET - STA. 38+00 TO STA. 25+50
26.0 FEET - STA. 1+42.45 TO STA. 7+50
25.0 FEET - STA.100+00 TO STA.125+00

THE FILES USED IN THE PREPARATION OF THIS DRAWING ARE ON DISK: HARBOR 2003
FILES: FRP1A03.DGN
FRP03A.DGN

SOUNDINGS TAKEN BY D. WITMER AND PARTY

ALL SOUNDINGS FOR FAIRPORT HARBOR WERE TAKEN ON AUGUST 26, 2003 AND OCTOBER 2, 2003.

SOUNDING COLOR LEGEND

- DEPTHS 0.1' OR MORE ABOVE CONTRACT DEPTH
- DEPTHS WITHIN ONE FOOT OF OVERDEPTH
- DEPTHS 1.0' OR MORE BELOW CONTRACT DEPTH

US Army Corps of Engineers
Buffalo District

General Notes

The information depicted on the map represents the results of surveys made on the date indicated and cannot be construed to represent conditions at any other time. Unless otherwise specified, all depths and elevations are in feet and referred to the International Great Lakes Datum 1985 (IGLD 1985) and all horizontal positions are referred to North American Datum 1983 (NAD83). See the Site Specific Notes area for appropriate datum. To have a digital version of the survey e-mailed to you, visit http://www.lrb.usace.army.mil/waterways/survey/navigation/charts.html. Click on the link "SURVEY SECTION" to send a message containing your request. This drawing was prepared using a CADD system.

Sailing may be dangerous.

Drawn by: CADD
Checked by:
Reviewed by:
Chief, Survey Unit
Approved: Date
Chief, NY/PA Navigation and Maintenance Section

U.S. ARMY ENGINEER DISTRICT
CORPS OF ENGINEERS
BUFFALO, NEW YORK 14207-3199

FAIRPORT HARBOR, OHIO

AFTER CONTRACT DREDGING SOUNDINGS 2003

SCALE: 1" = 200'
SCALE OF FEET
50 0 100 200

Sheet reference number:
035-FRP-3/1

Sheet **1** of **2**