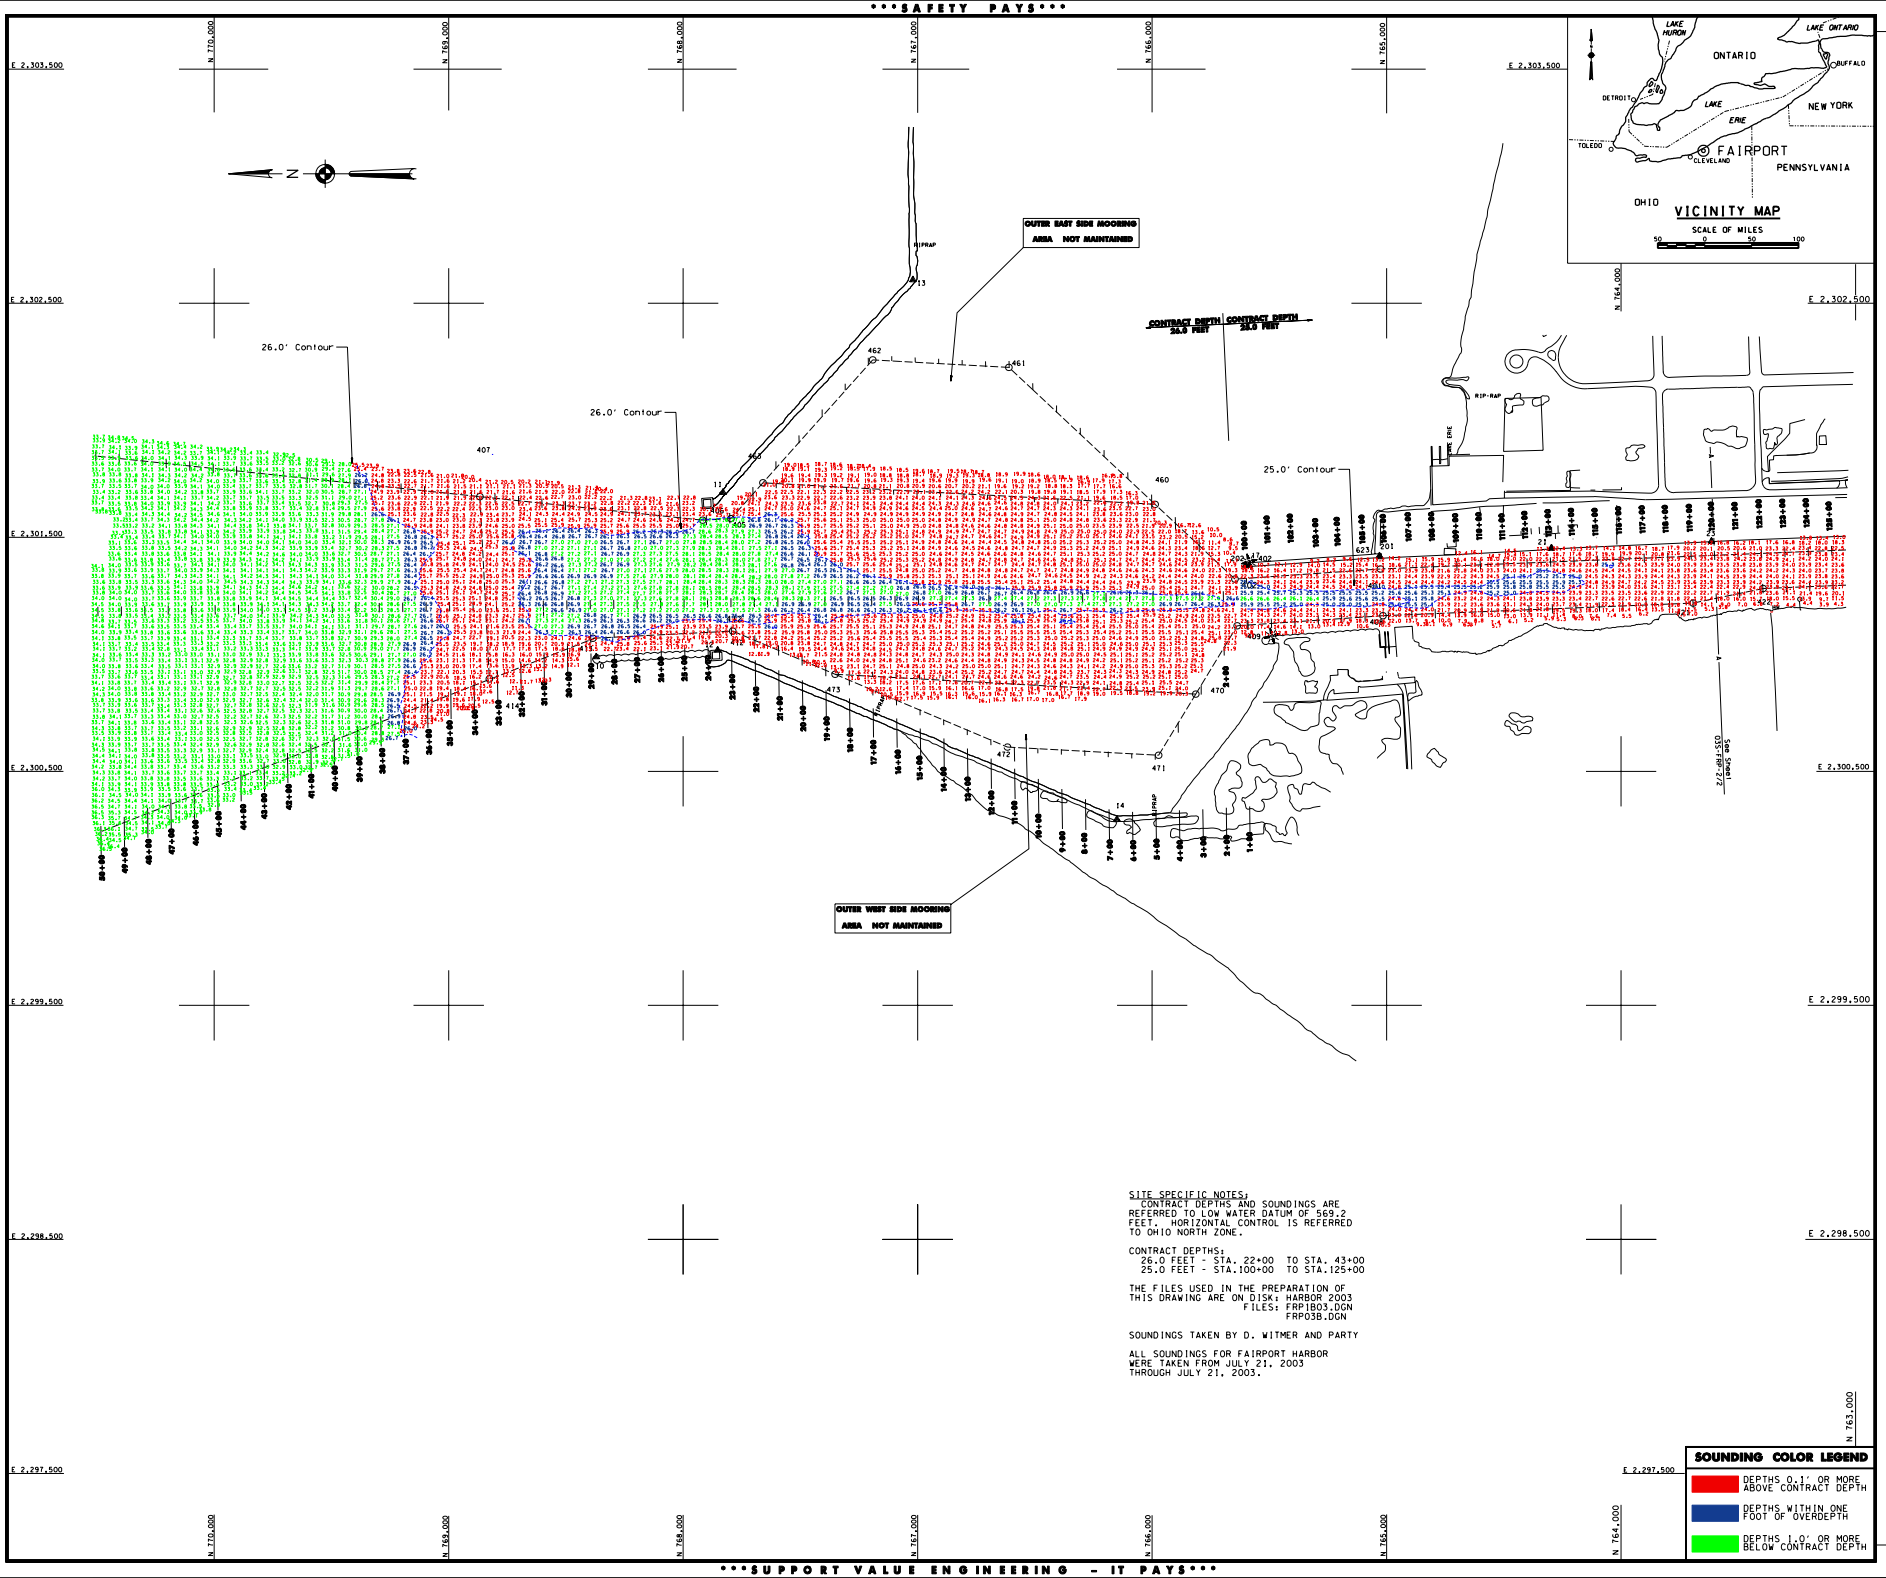

SITE SPECIFIC NOTES:
CONTRACT DEPTHS AND SOUNDINGS ARE REFERRED TO LOW WATER DATUM OF 569.2 FEET. HORIZONTAL CONTROL IS REFERRED TO OHIO NORTH ZONE.

CONTRACT DEPTHS:
26.0 FEET - STA. 22+00 TO STA. 43+00
25.0 FEET - STA.100+00 TO STA.125+00

THE FILES USED IN THE PREPARATION OF THIS DRAWING ARE ON DISK: HARBOR 2003
FILES: FRP1B03.DGN
FRP03B.DGN

SOUNDINGS TAKEN BY D. WITMER AND PARTY

ALL SOUNDINGS FOR FAIRPORT HARBOR WERE TAKEN FROM JULY 21, 2003 THROUGH JULY 21, 2003.

US Army Corps of Engineers
Buffalo District

General Notes

The information depicted on this represents the results of surveys made on the date indicated and con-
ditions may change rapidly. Depths are in feet and referred to the International Great Lakes Datum 1985
(IGLD 1985) and all horizontal positions are referred to North American Datum 1983 (NAD83). See the Site
Specific Notes and for appropriate datum. To have a digital version of the survey e-mailed to you,
visit http://www.lrb.usace.army.mil/waterways/survey/navigation/charts.html. Click on the link "SURVEY
SECTION" to send a message containing your request. This drawing was prepared using a CADD system.
Spelling may be different.

Drawn by: CADD
Checked by:
Reviewed by:
Chief, Survey unit
Approved:
Date:
Chief, N/PA Navigation and Maintenance Section

U.S. ARMY ENGINEER DISTRICT
CORPS OF ENGINEERS
BUFFALO, NEW YORK 14207-3199

FAIRPORT HARBOR, OHIO
OPEN LAKE DISPOSAL SITE
BEFORE CONTRACT DREDGING SOUNDINGS 2003
SCALE: 1" = 200'
SCALE OF FEET
50 0 100 200

Sheet reference number:
035-FRP-2/1
Sheet 1 of 2