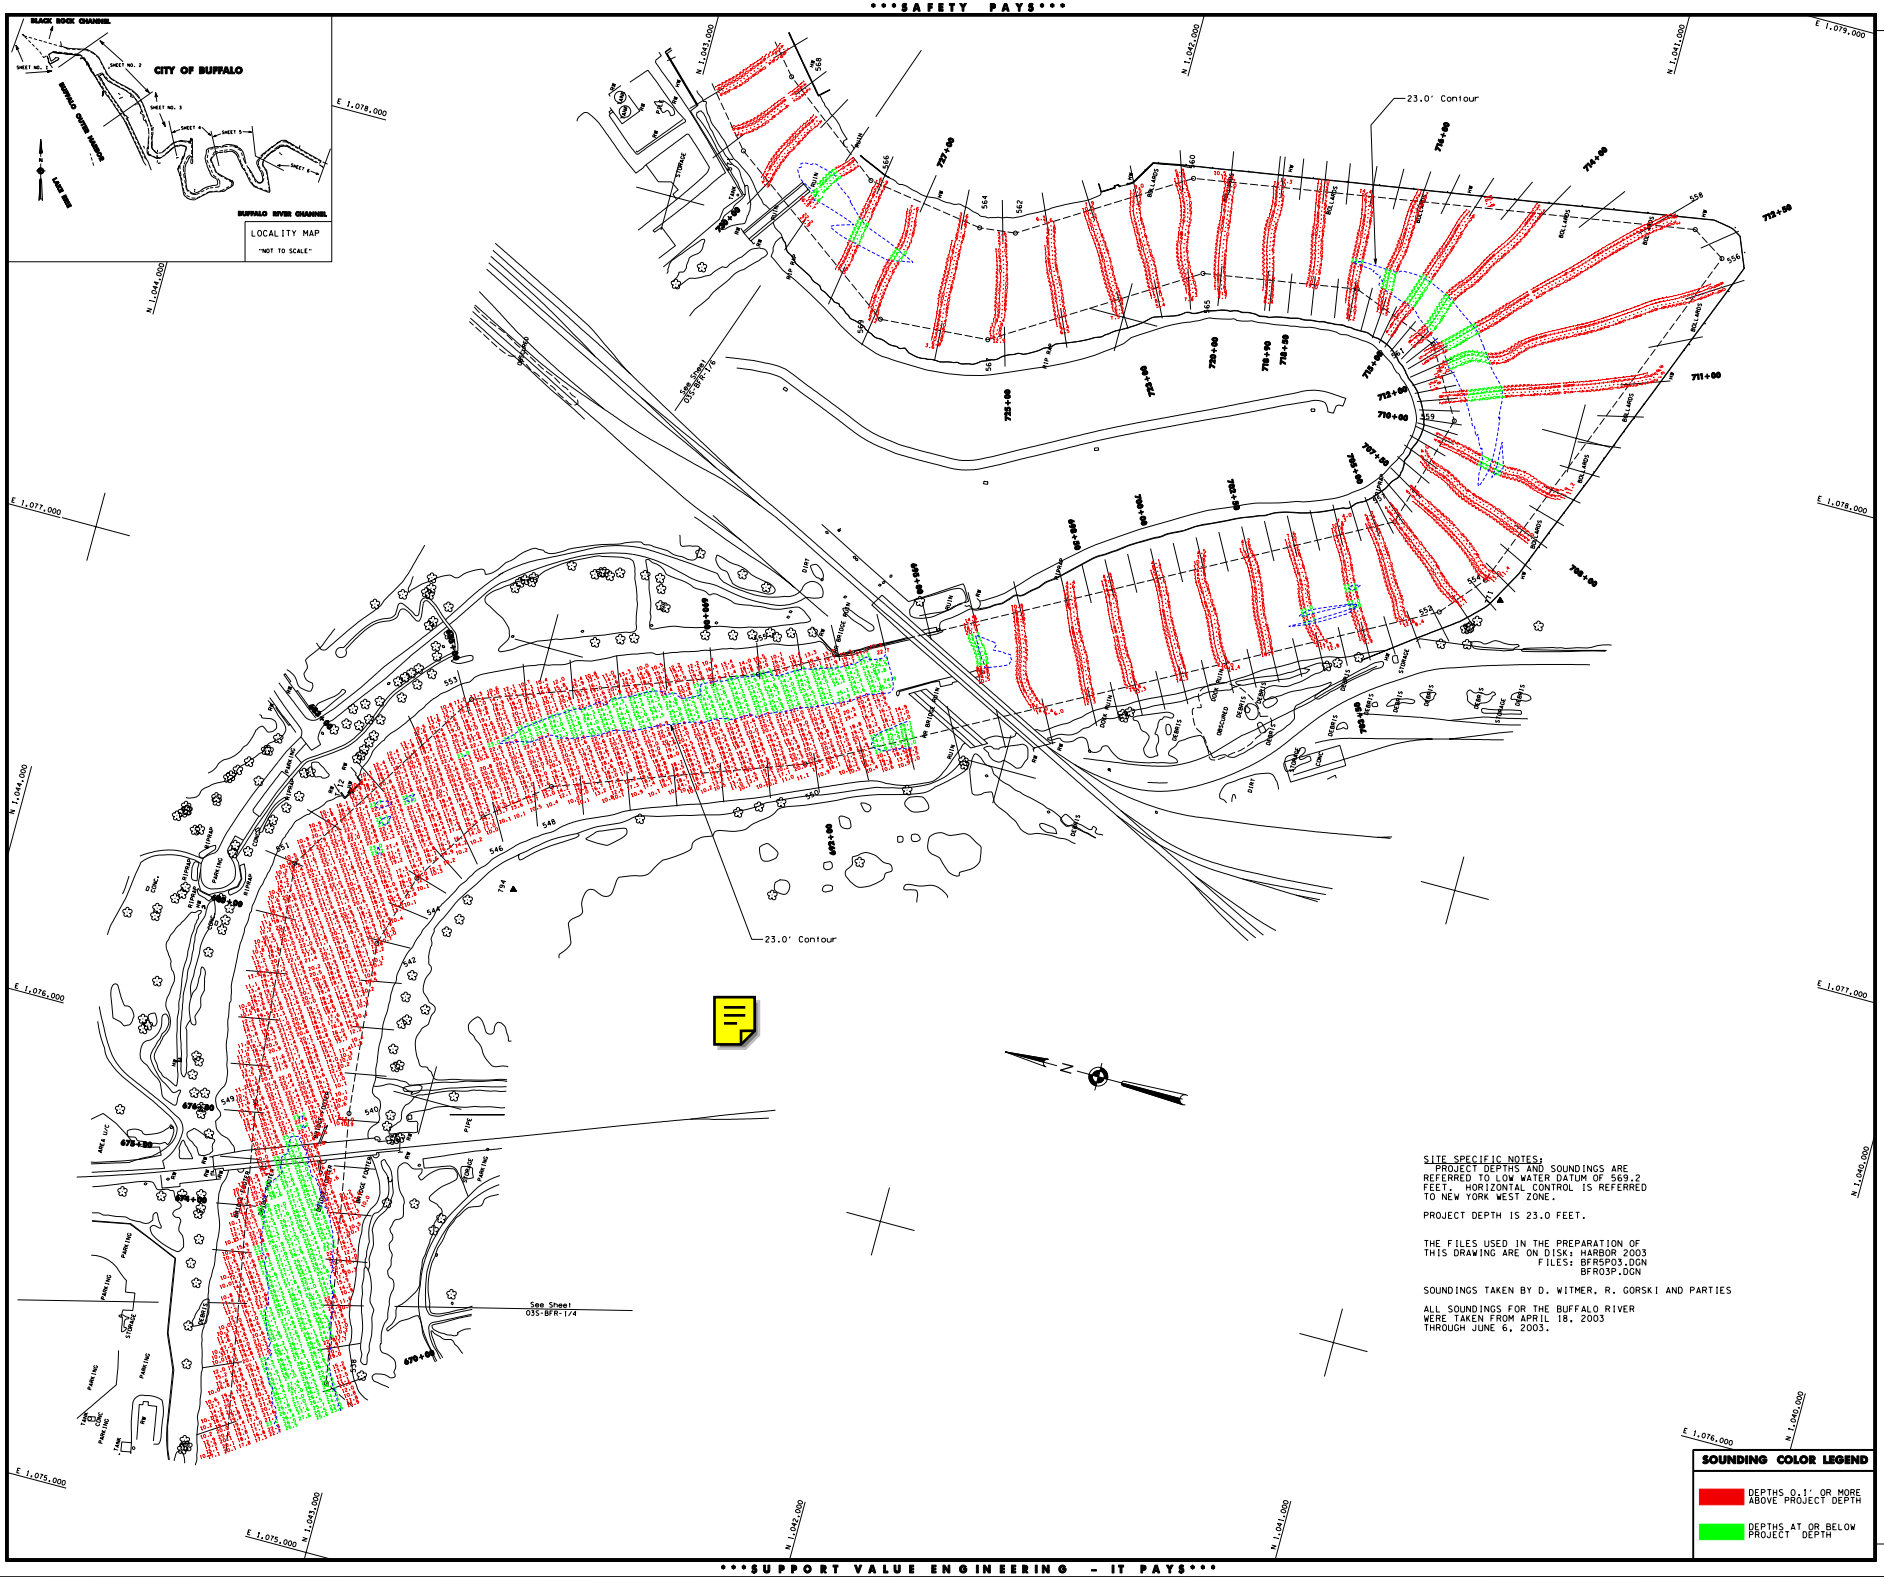

SITE SPECIFIC NOTES:
PROJECT DEPTHS AND SOUNDINGS ARE REFERRED TO LOW WATER DATUM OF 569.2 FEET. HORIZONTAL CONTROL IS REFERRED TO NEW YORK WEST ZONE.

PROJECT DEPTH IS 23.0 FEET.

THE FILES USED IN THE PREPARATION OF THIS DRAWING ARE ON DISK: HARBOR 2003
FILES: BFR5P03.DGN
BFR03P.DGN

SOUNDINGS TAKEN BY D. WITMER, R. GORSKI AND PARTIES

ALL SOUNDINGS FOR THE BUFFALO RIVER WERE TAKEN FROM APRIL 18, 2003 THROUGH JUNE 6, 2003.

SOUNDING COLOR LEGEND

- DEPTHS 0.1' OR MORE ABOVE PROJECT DEPTH
- DEPTHS AT OR BELOW PROJECT DEPTH

US Army Corps of Engineers
Buffalo District

General Notes

The information depicted on the map represents the results of surveys made on the date indicated and cannot be considered accurate for navigation purposes after that date. Depths are in feet and referred to the International Great Lakes Datum 1985. All depths and elevations are in feet and referred to the International Great Lakes Datum 1985. Specific Notes and for appropriate datum. To have a digital version of the survey e-mailed to you, visit http://www.lrb.usace.army.mil/waterways/survey/navigation/charts.html. Click on the link "SURVEY SECTION" to send a message containing your request. This drawing was prepared using a CADD system.

Sounding Key on drawing.

Drawn by: CADD
Checked by:
Reviewed by:
Chief, Survey unit
Approved:
Date:
Chief, NY/PA Navigation and Maintenance Section

U.S. ARMY ENGINEER DISTRICT
CORPS OF ENGINEERS
BUFFALO, NEW YORK 14207-3199

BUFFALO HARBOR, N.Y.
BUFFALO RIVER AND SHIP CANAL
PROJECT CONDITION SOUNDINGS 2003
SCALE: 1" = 100'
SCALE OF FEET
25 0 50 100

Sheet reference number:
035-BFR-1/5

Sheet **5** of **6**