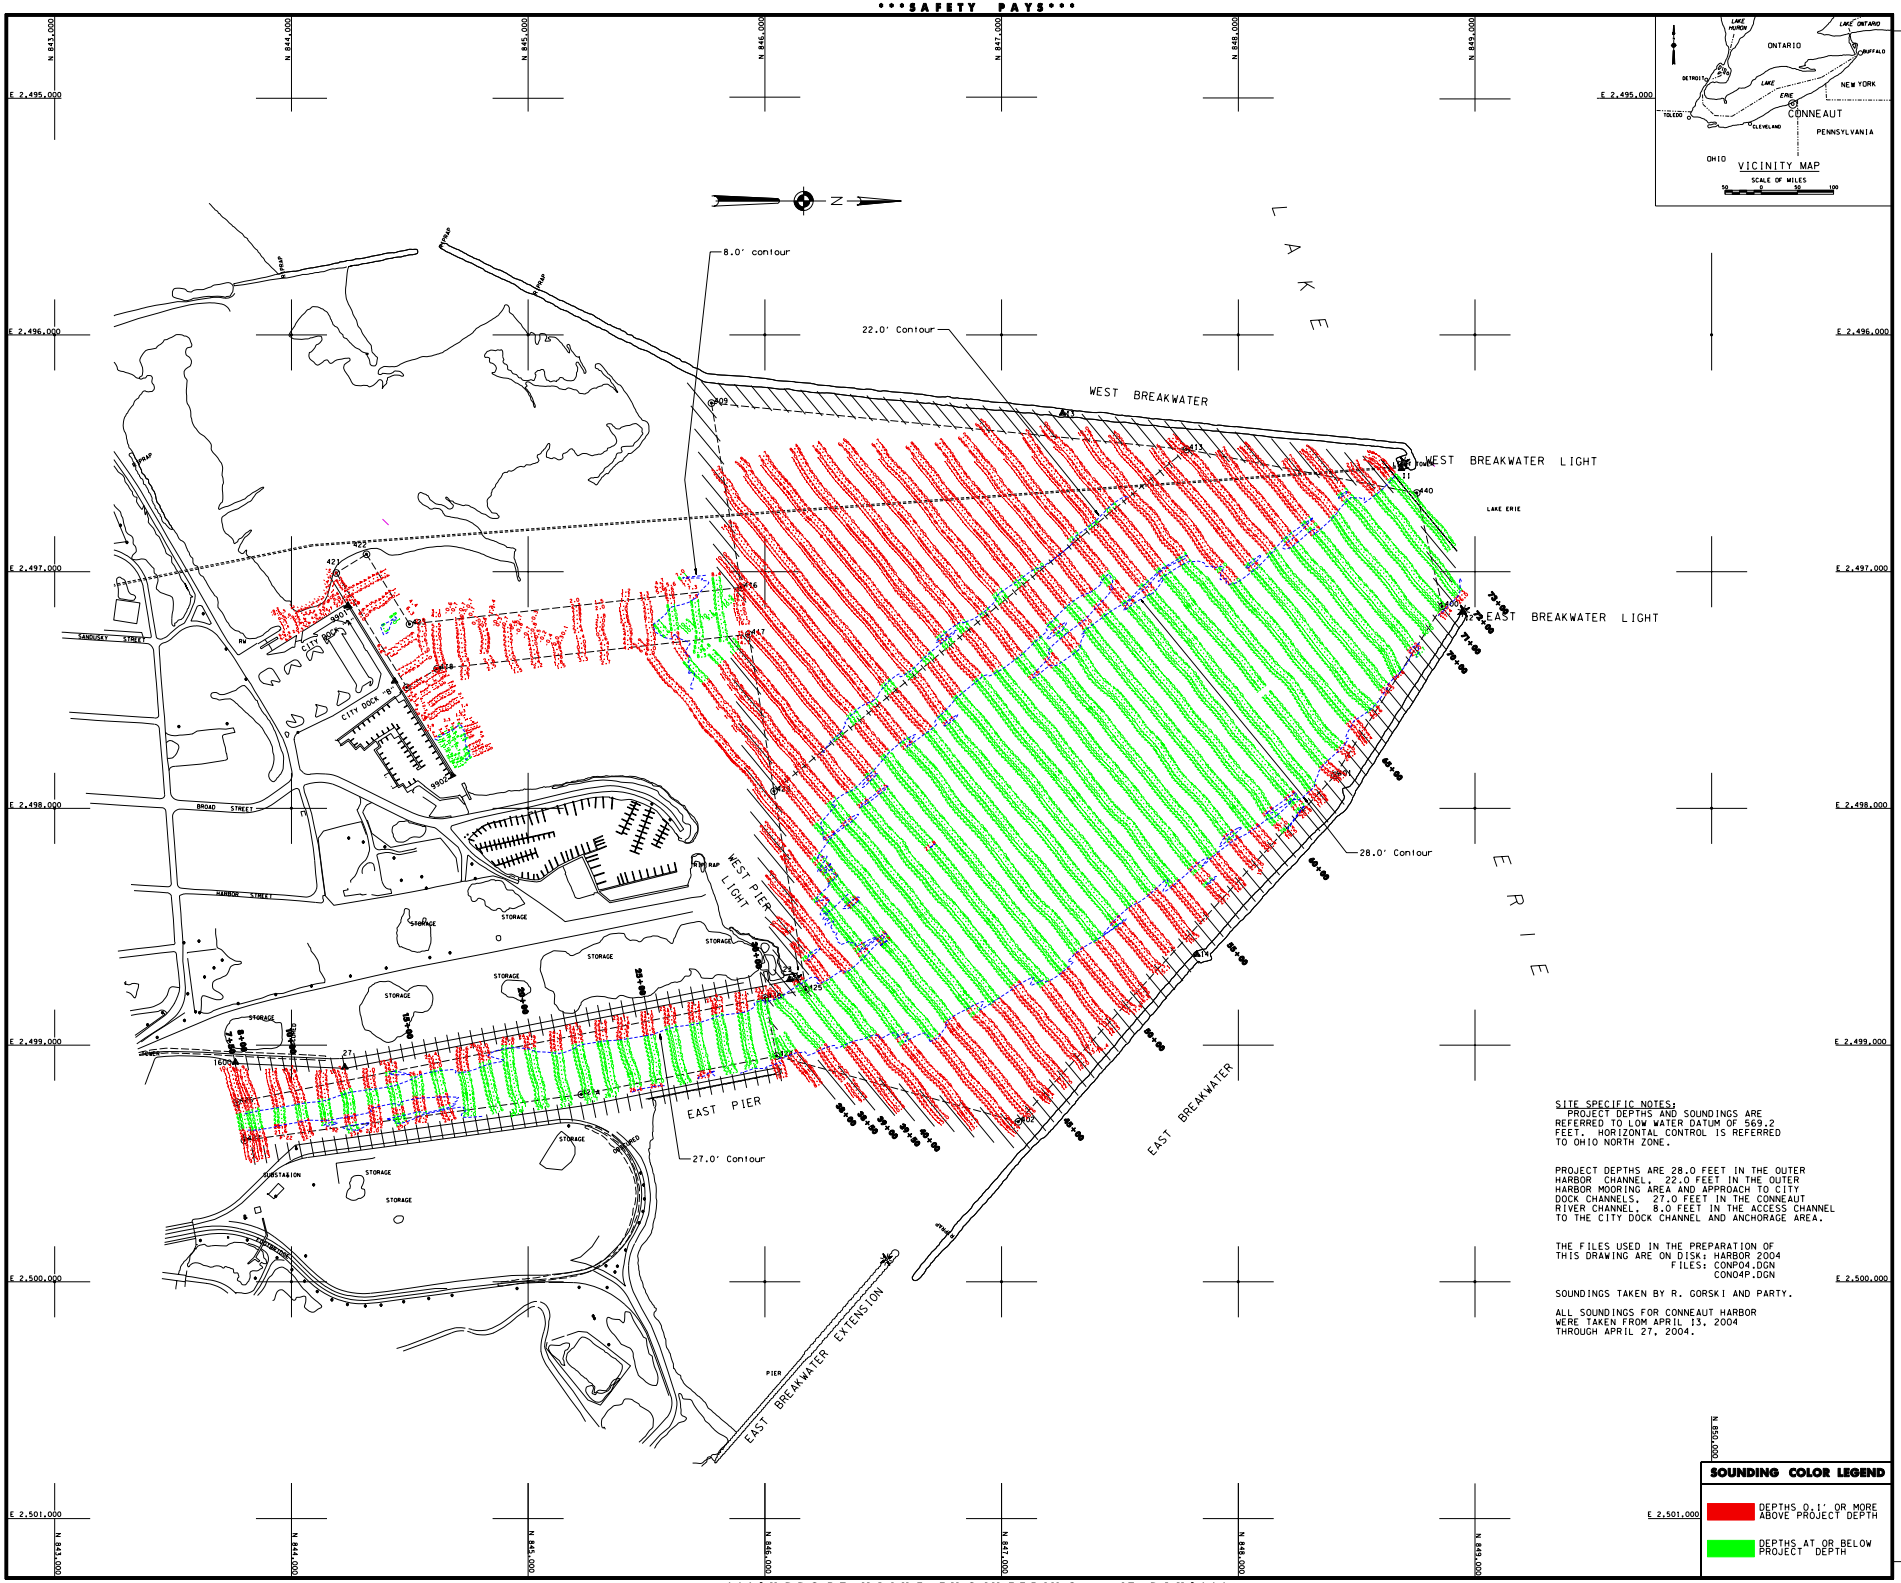

SITE SPECIFIC NOTES:
PROJECT DEPTHS AND SOUNDINGS ARE REFERRED TO LOW WATER DATUM OF 569.2 FEET. HORIZONTAL CONTROL IS REFERRED TO OHIO NORTH ZONE.

PROJECT DEPTHS ARE 28.0 FEET IN THE OUTER HARBOR CHANNEL, 22.0 FEET IN THE OUTER HARBOR MOORING AREA AND APPROACH TO CITY DOCK CHANNELS, 27.0 FEET IN THE CONNEAUT RIVER CHANNEL, 8.0 FEET IN THE ACCESS CHANNEL TO THE CITY DOCK CHANNEL AND ANCHORAGE AREA.

THE FILES USED IN THE PREPARATION OF THIS DRAWING ARE ON DISK: HARBOR 2004
FILES: CONP04.DGN
CONO4P.DGN

SOUNDINGS TAKEN BY R. GORSKI AND PARTY.

ALL SOUNDINGS FOR CONNEAUT HARBOR WERE TAKEN FROM APRIL 13, 2004 THROUGH APRIL 27, 2004.

SOUNDING COLOR LEGEND

	DEPTHS 0.1' OR MORE ABOVE PROJECT DEPTH
	DEPTHS AT OR BELOW PROJECT DEPTH

US Army Corps of Engineers
Buffalo District

General Notes

The information depicted on this map represents the results of surveys made on the date indicated and can only be considered as indicating the general condition at that time. Unless otherwise noted on this map, all depths and soundings are in feet and referred to the International Great Lakes Datum 1985 (IGLD 1985) and all horizontal positions are referred to North American Datum 1983 (NAD83). See the Site Specific Notes area for appropriate datum. To have a digital version of the survey emailed to you, select the "Contact Us" button on the Corps of Engineers Buffalo District Home Page and SELECT: to send a message containing your request. This drawing was prepared using a CADD system. Scaling may be distorted.

Drawn by: CADD
Checked by:
Reviewed by:
Approved: Chief, Survey Unit
Dates
Chief, Navigation and Maintenance Section

U.S. ARMY ENGINEER DISTRICT
CORPS OF ENGINEERS
BUFFALO, NEW YORK 14207-3199

CONNEAUT HARBOR, OHIO

PROJECT CONDITION SOUNDINGS 2004

SCALE OF FEET
50 0 100 200

SCALE: 1" = 200'

Sheet reference number:
045-CON-1/1

Sheet **1** of **1**