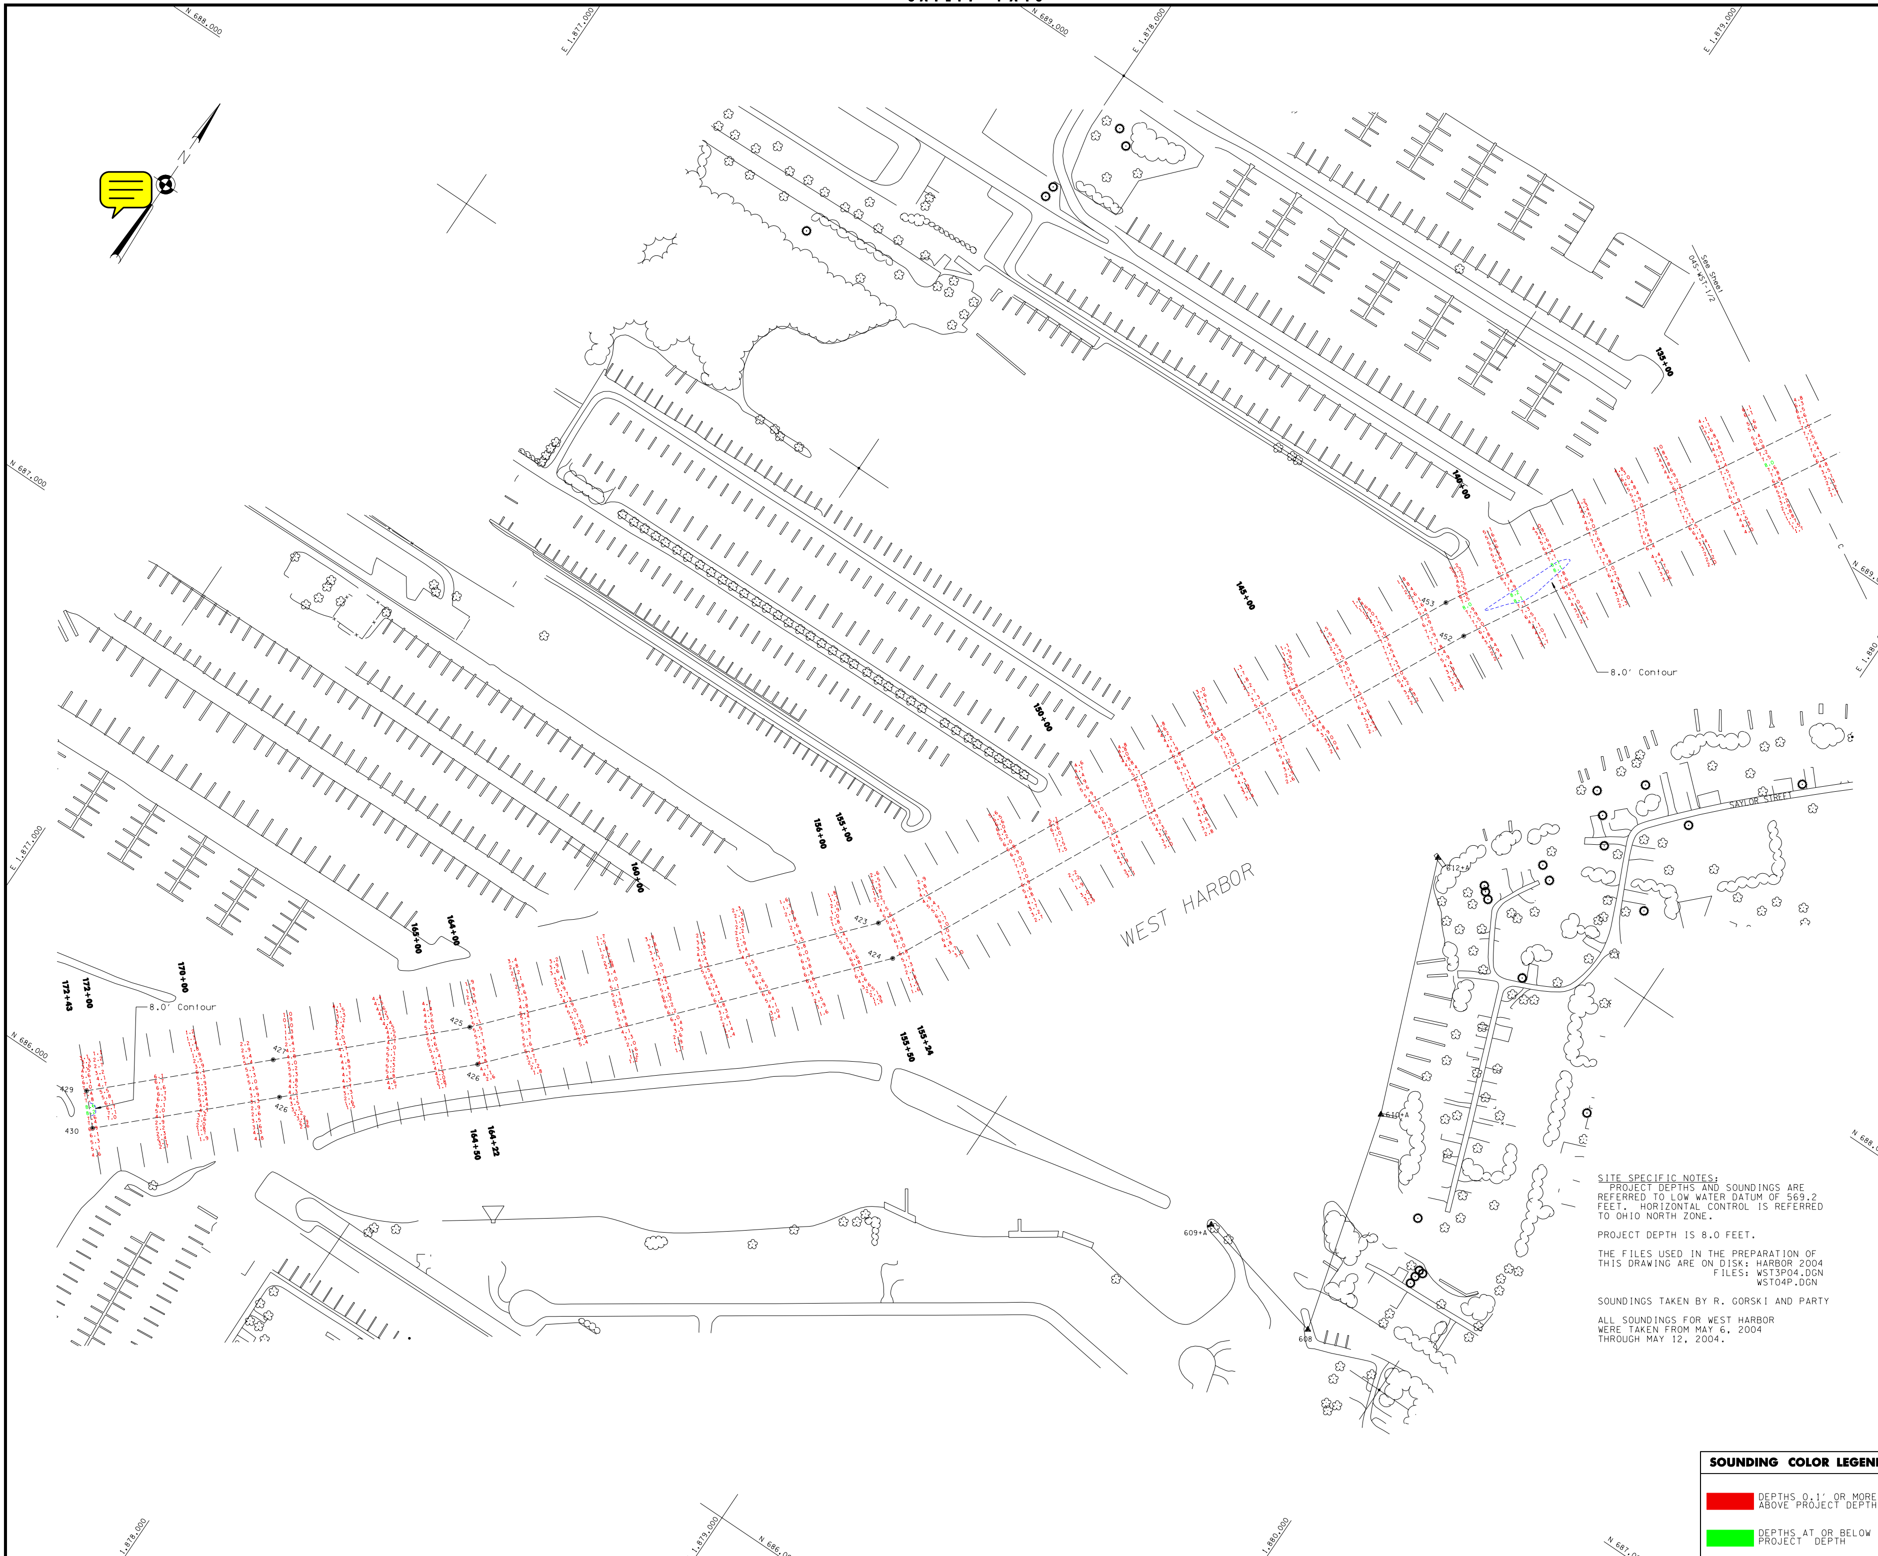

US Army Corps of Engineers
Buffalo District

General Notes

The information depicted on the map represents the results of surveys made on the date indicated and can only be considered as indicating the general condition at that time. Unless otherwise noted on this map, all depths and soundings are in feet and referred to the International Great Lakes Datum 1985 (IGLD 1985) and all horizontal positions are referred to North American Datum 1983 (NAD83). See the Site Specific Notes area for appropriate datums. To have a digital version of the survey e-mailed to you, visit http://www.lrb.usace.army.mil/waterways/survey/navigation_charts.html. Click on the link "SURVEY SECTION" to send a message containing your request. This drawing was prepared using a CADD system.

Scaling may be distorted.

SITE SPECIFIC NOTES:

PROJECT DEPTHS AND SOUNDINGS ARE REFERRED TO LOW WATER DATUM OF 569.2 FEET. HORIZONTAL CONTROL IS REFERRED TO OHIO NORTH ZONE.

PROJECT DEPTH IS 8.0 FEET.

THE FILES USED IN THE PREPARATION OF THIS DRAWING ARE ON DISK: HARBOR 2004
FILES: WST3P04.DGN
WST04P.DGN

SOUNDINGS TAKEN BY R. GORSKI AND PARTY

ALL SOUNDINGS FOR WEST HARBOR WERE TAKEN FROM MAY 6, 2004 THROUGH MAY 12, 2004.

SOUNDING COLOR LEGEND

Color	Meaning
Red	DEPTHS 0.1' OR MORE ABOVE PROJECT DEPTH
Green	DEPTHS AT OR BELOW PROJECT DEPTH

Drawn by:	CADD
Checked by:	
Reviewed by:	Chief, Survey Unit
Approved:	Chief, NY/PA Navigation and Maintenance Section
Date:	

U.S. ARMY ENGINEER DISTRICT
CORPS OF ENGINEERS
BUFFALO, NEW YORK 14207-3199

WEST HARBOR, OHIO

PROJECT CONDITION SOUNDINGS 2004

SCALE: 1" = 100'

SCALE OF FEET 25 0 50 100

Sheet reference number:

04S-WST-1/3

Sheet **3** of **3**