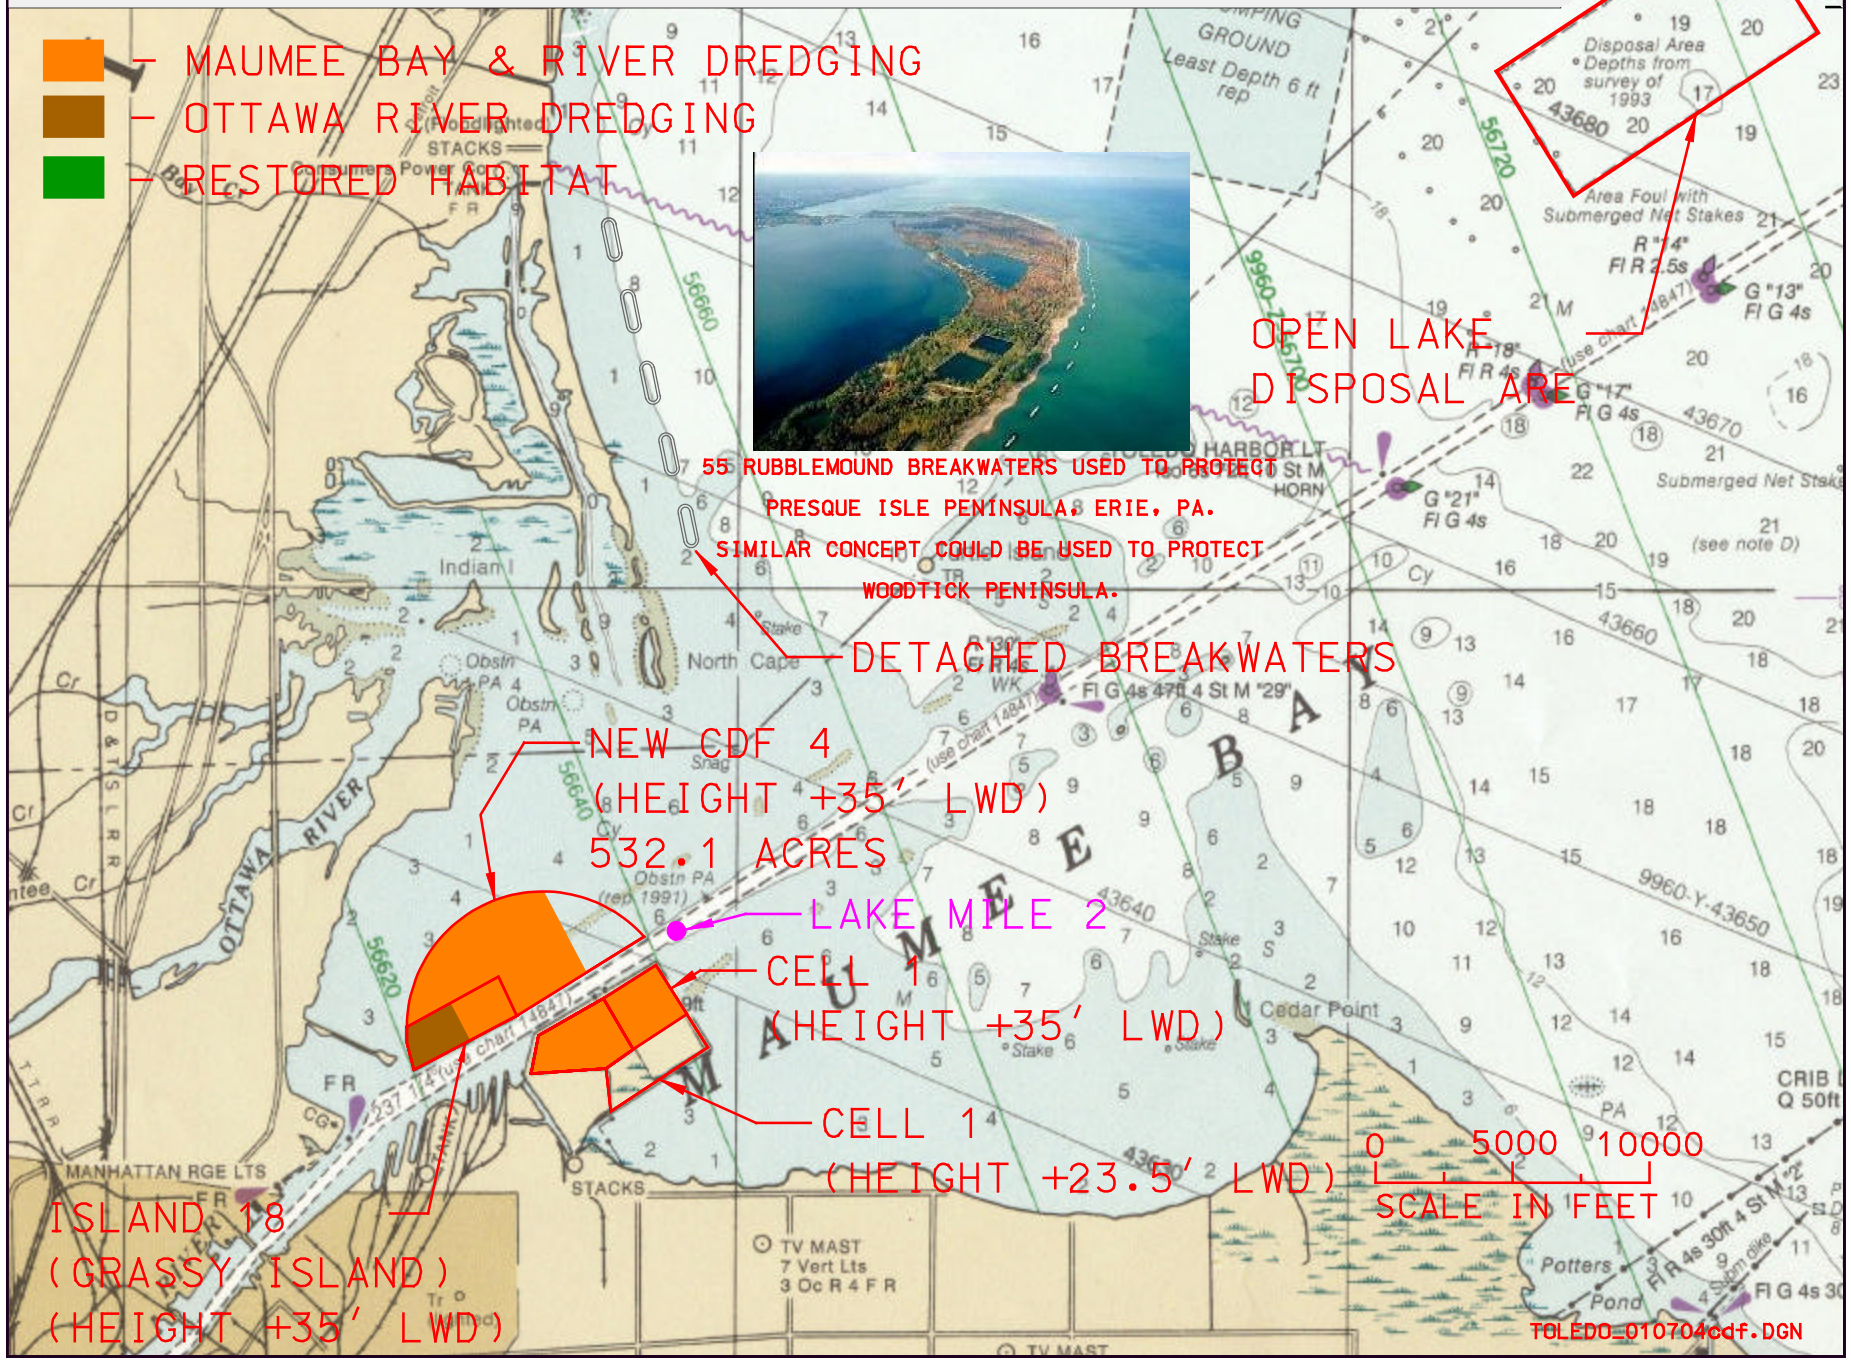CONCEPT: MAUMEE BAY 2100: OPEN LAKE DISPOSAL OF MATERIAL LAKEWARD OF LAKE MILE 2