108.1

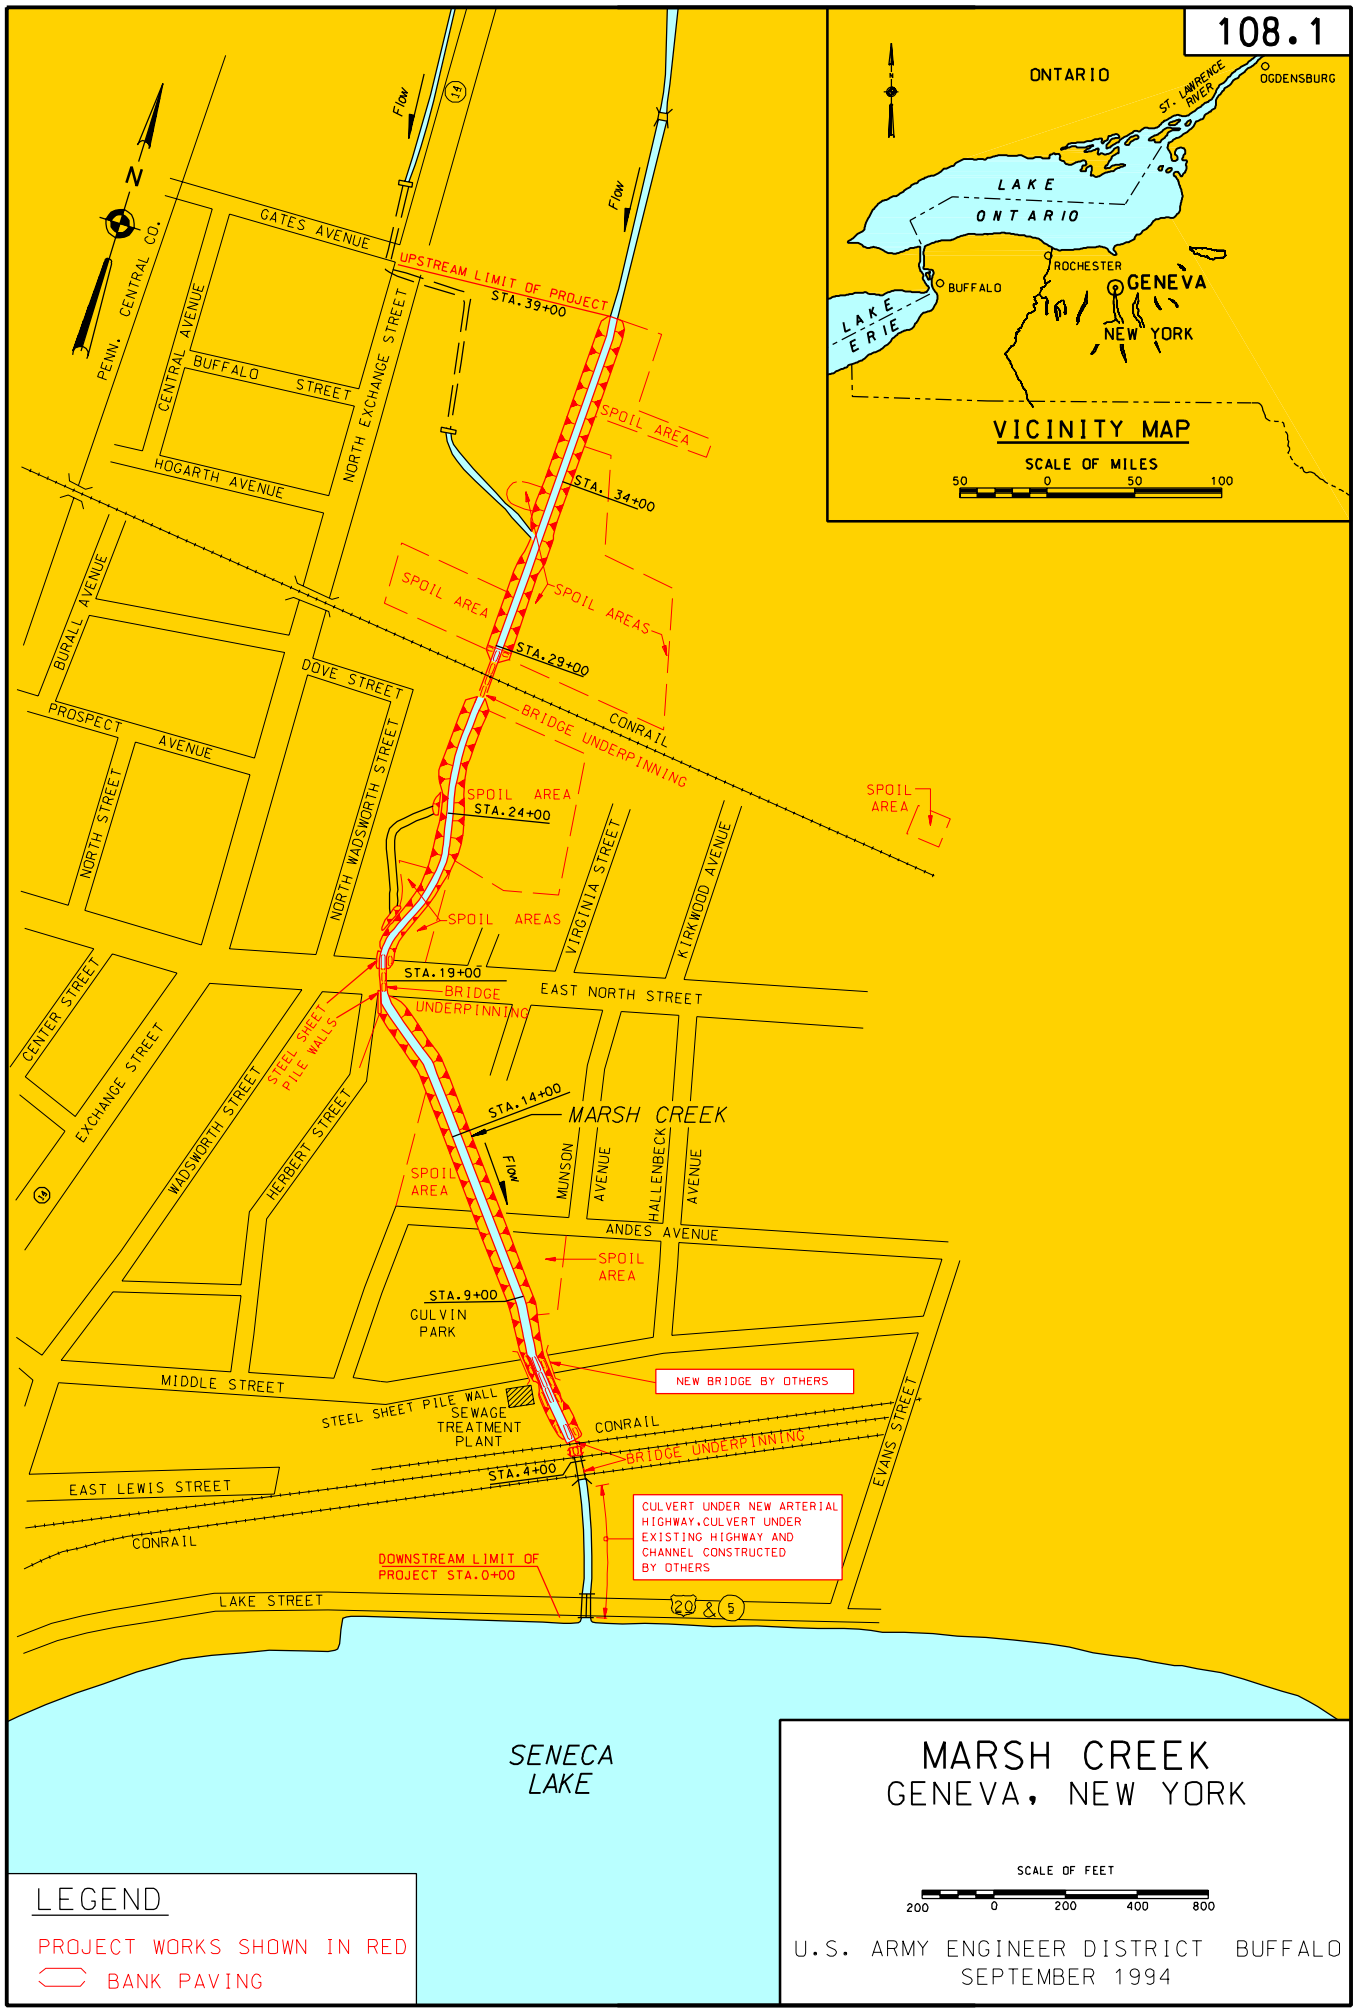
VICINITY MAP
SCALE OF MILES
50 0 50 100
ONTARIO
OGDENSBURG
ST. LAWRENCE RIVER
LAKE ONTARIO
ROCHESTER
BUFFALO
GENEVA
NEW YORK
LAKE ERIE
N
PENN. CENTRAL CO.
GATES AVENUE
CENTRAL AVENUE
BUFFALO STREET
HOGARTH AVENUE
NORTH EXCHANGE STREET
FLOW
UPSTREAM LIMIT OF PROJECT
STA. 39+00
SPOIL AREA
STA. 34+00
SPOIL AREA
SPOIL AREAS
STA. 29+00
BURALL AVENUE
DOVE STREET
PROSPECT AVENUE
CONRAIL
BRIDGE UNDERPINNING
SPOIL AREA
STA. 24+00
SPOIL AREA
NORTH STREET
NORTH WADSWORTH STREET
SPOIL AREAS
VIRGINIA STREET
KIRKWOOD AVENUE
STA. 19+00
BRIDGE UNDERPINNING
EAST NORTH STREET
CENTER STREET
EXCHANGE STREET
WADSWORTH STREET
STEEL SHEET PILE WALLS
HERBERT STREET
STA. 14+00
MARSH CREEK
SPOIL AREA
MUNSON AVENUE
HALLENBECK AVENUE
ANDES AVENUE
SPOIL AREA
STA. 9+00
GULVIN PARK
NEW BRIDGE BY OTHERS
MIDDLE STREET
STEEL SHEET PILE WALL
SEWAGE TREATMENT PLANT
CONRAIL
BRIDGE UNDERPINNING
STA. 4+00
EAST LEWIS STREET
EVANS STREET
CULVERT UNDER NEW ARTERIAL HIGHWAY, CULVERT UNDER EXISTING HIGHWAY AND CHANNEL CONSTRUCTED BY OTHERS
CONRAIL
DOWNSTREAM LIMIT OF PROJECT STA. 0+00
LAKE STREET
20 & 5
SENECA LAKE
LEGEND
PROJECT WORKS SHOWN IN RED
BANK PAVING
MARSH CREEK
GENEVA, NEW YORK
SCALE OF FEET
200 0 200 400 800
U.S. ARMY ENGINEER DISTRICT BUFFALO
SEPTEMBER 1994