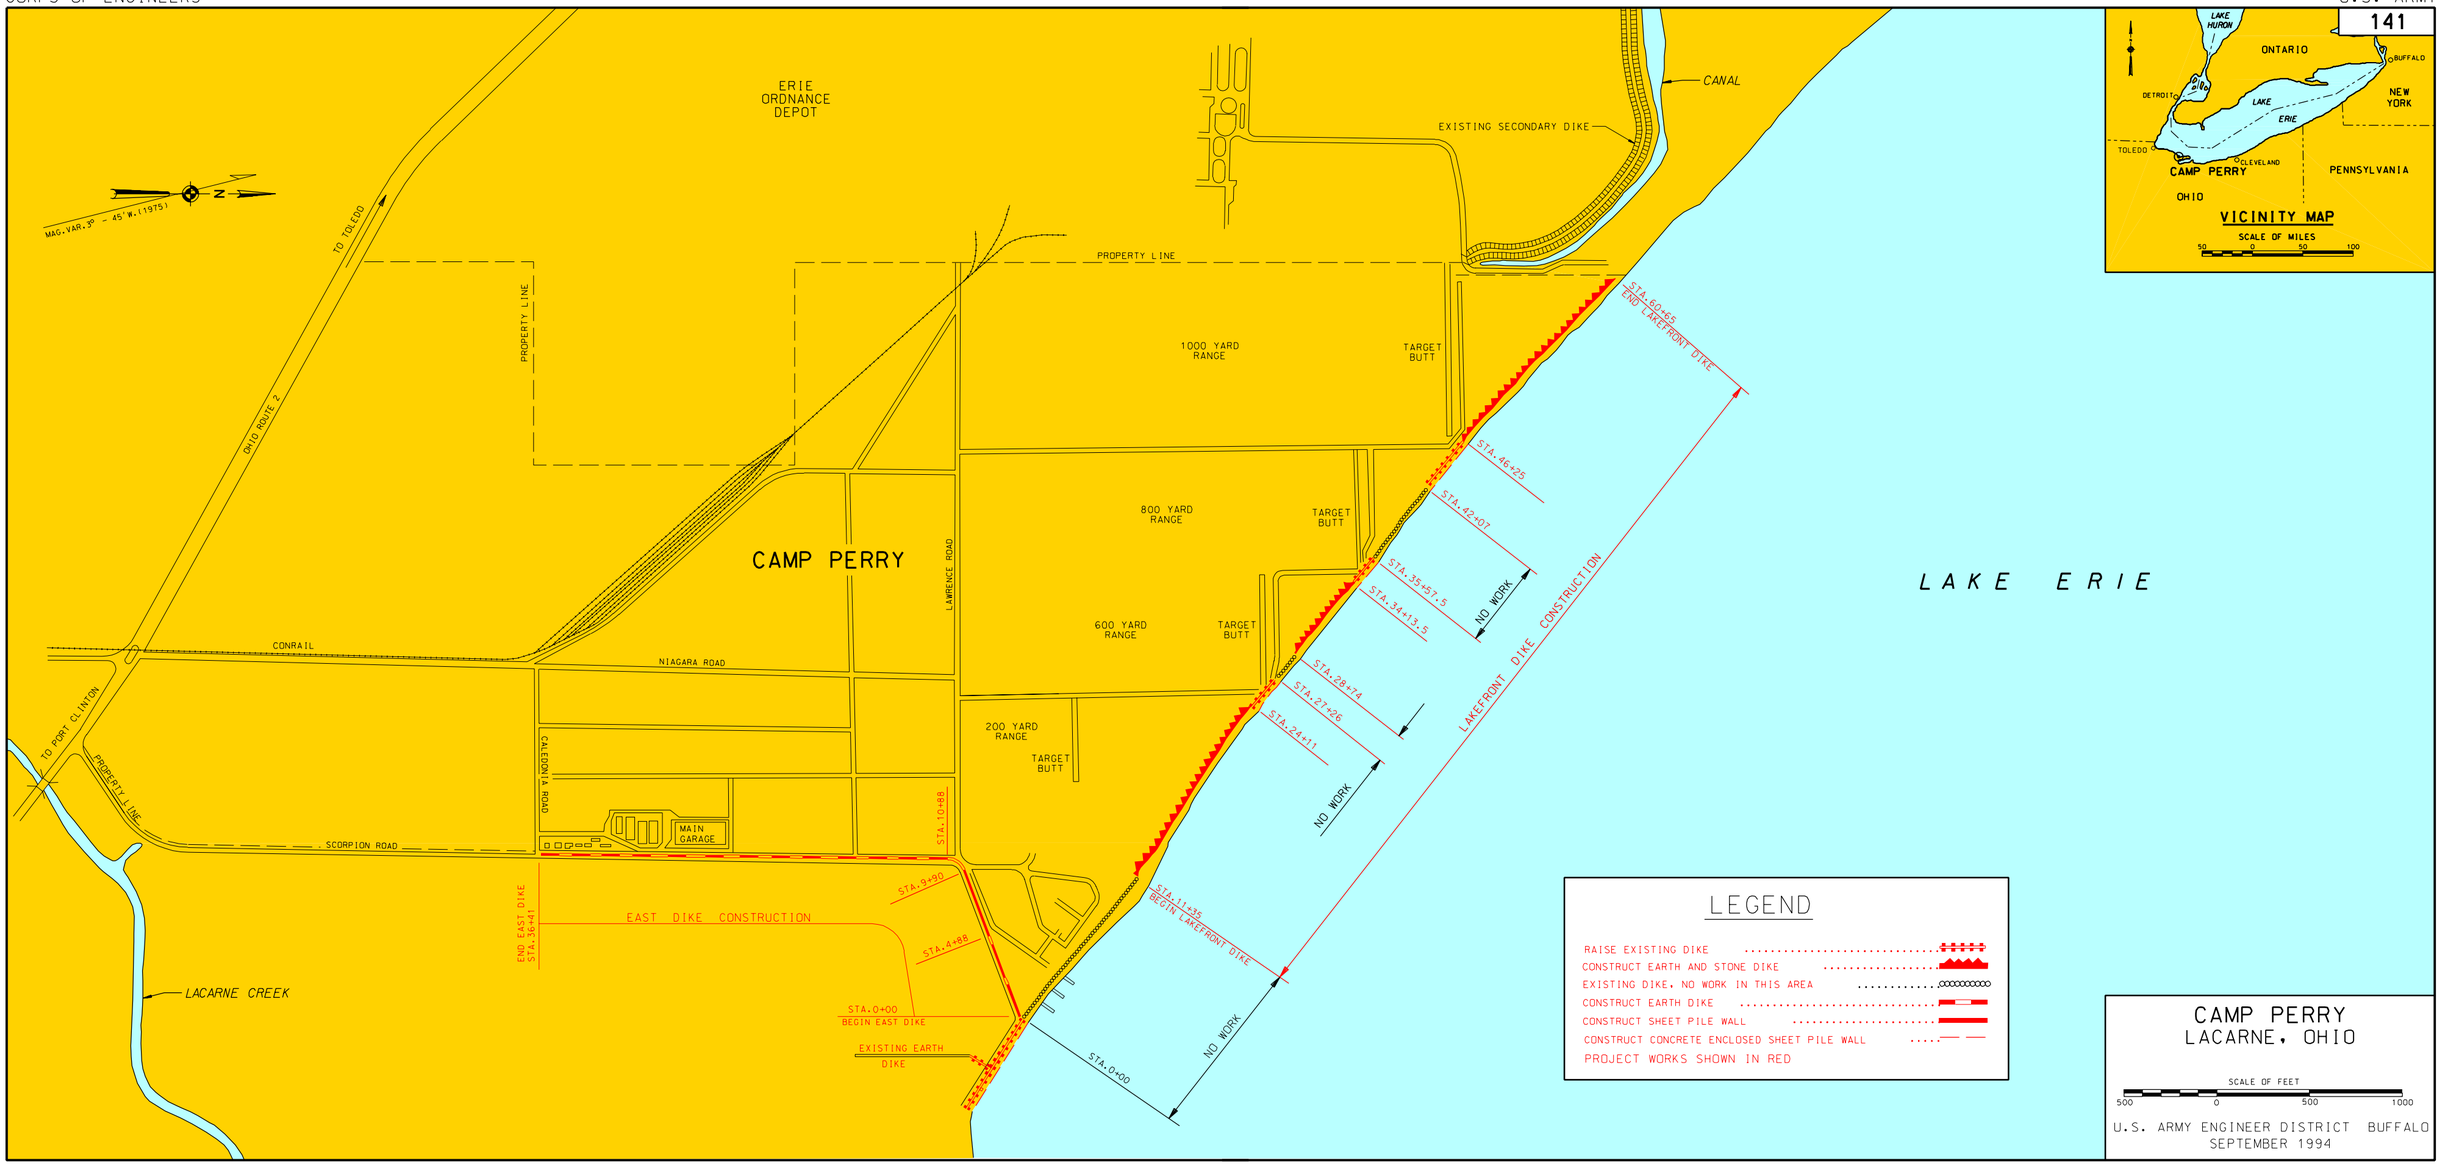
141
LAKE HURON
ONTARIO
BUFFALO
DETROIT
LAKE ERIE
NEW YORK
TOLEDO
CLEVELAND
CAMP PERRY
PENNSYLVANIA
OHIO
VICINITY MAP
SCALE OF MILES
50 0 50 100
ERIE ORDNANCE DEPOT
CANAL
EXISTING SECONDARY DIKE
MAG. VAR. 3° - 45' W. (1975)
N
TO TOLEDO
OHIO ROUTE 2
PROPERTY LINE
1000 YARD RANGE
TARGET BUTT
800 YARD RANGE
600 YARD RANGE
200 YARD RANGE
CAMP PERRY
LAWRENCE ROAD
CONRAIL
NIAGARA ROAD
TO PORT CLINTON
CALEDONIA ROAD
MAIN GARAGE
SCORPION ROAD
STA. 10+88
STA. 60+55
END LAKEFRONT DIKE
STA. 46+25
STA. 42+07
STA. 35+57.5
STA. 34+13.5
NO WORK
LAKEFRONT DIKE CONSTRUCTION
STA. 28+74
STA. 27+26
STA. 24+11
STA. 11+55
BEGIN LAKEFRONT DIKE
STA. 9+90
STA. 4+88
END EAST DIKE
STA. 36+41
EAST DIKE CONSTRUCTION
LACARNE CREEK
STA. 0+00
BEGIN EAST DIKE
EXISTING EARTH DIKE
STA. 0+00
LAKE ERIE
LEGEND
RAISE EXISTING DIKE
CONSTRUCT EARTH AND STONE DIKE
EXISTING DIKE, NO WORK IN THIS AREA
CONSTRUCT EARTH DIKE
CONSTRUCT SHEET PILE WALL
CONSTRUCT CONCRETE ENCLOSED SHEET PILE WALL
PROJECT WORKS SHOWN IN RED
CAMP PERRY
LACARNE, OHIO
SCALE OF FEET
500 0 500 1000
U.S. ARMY ENGINEER DISTRICT BUFFALO
SEPTEMBER 1994