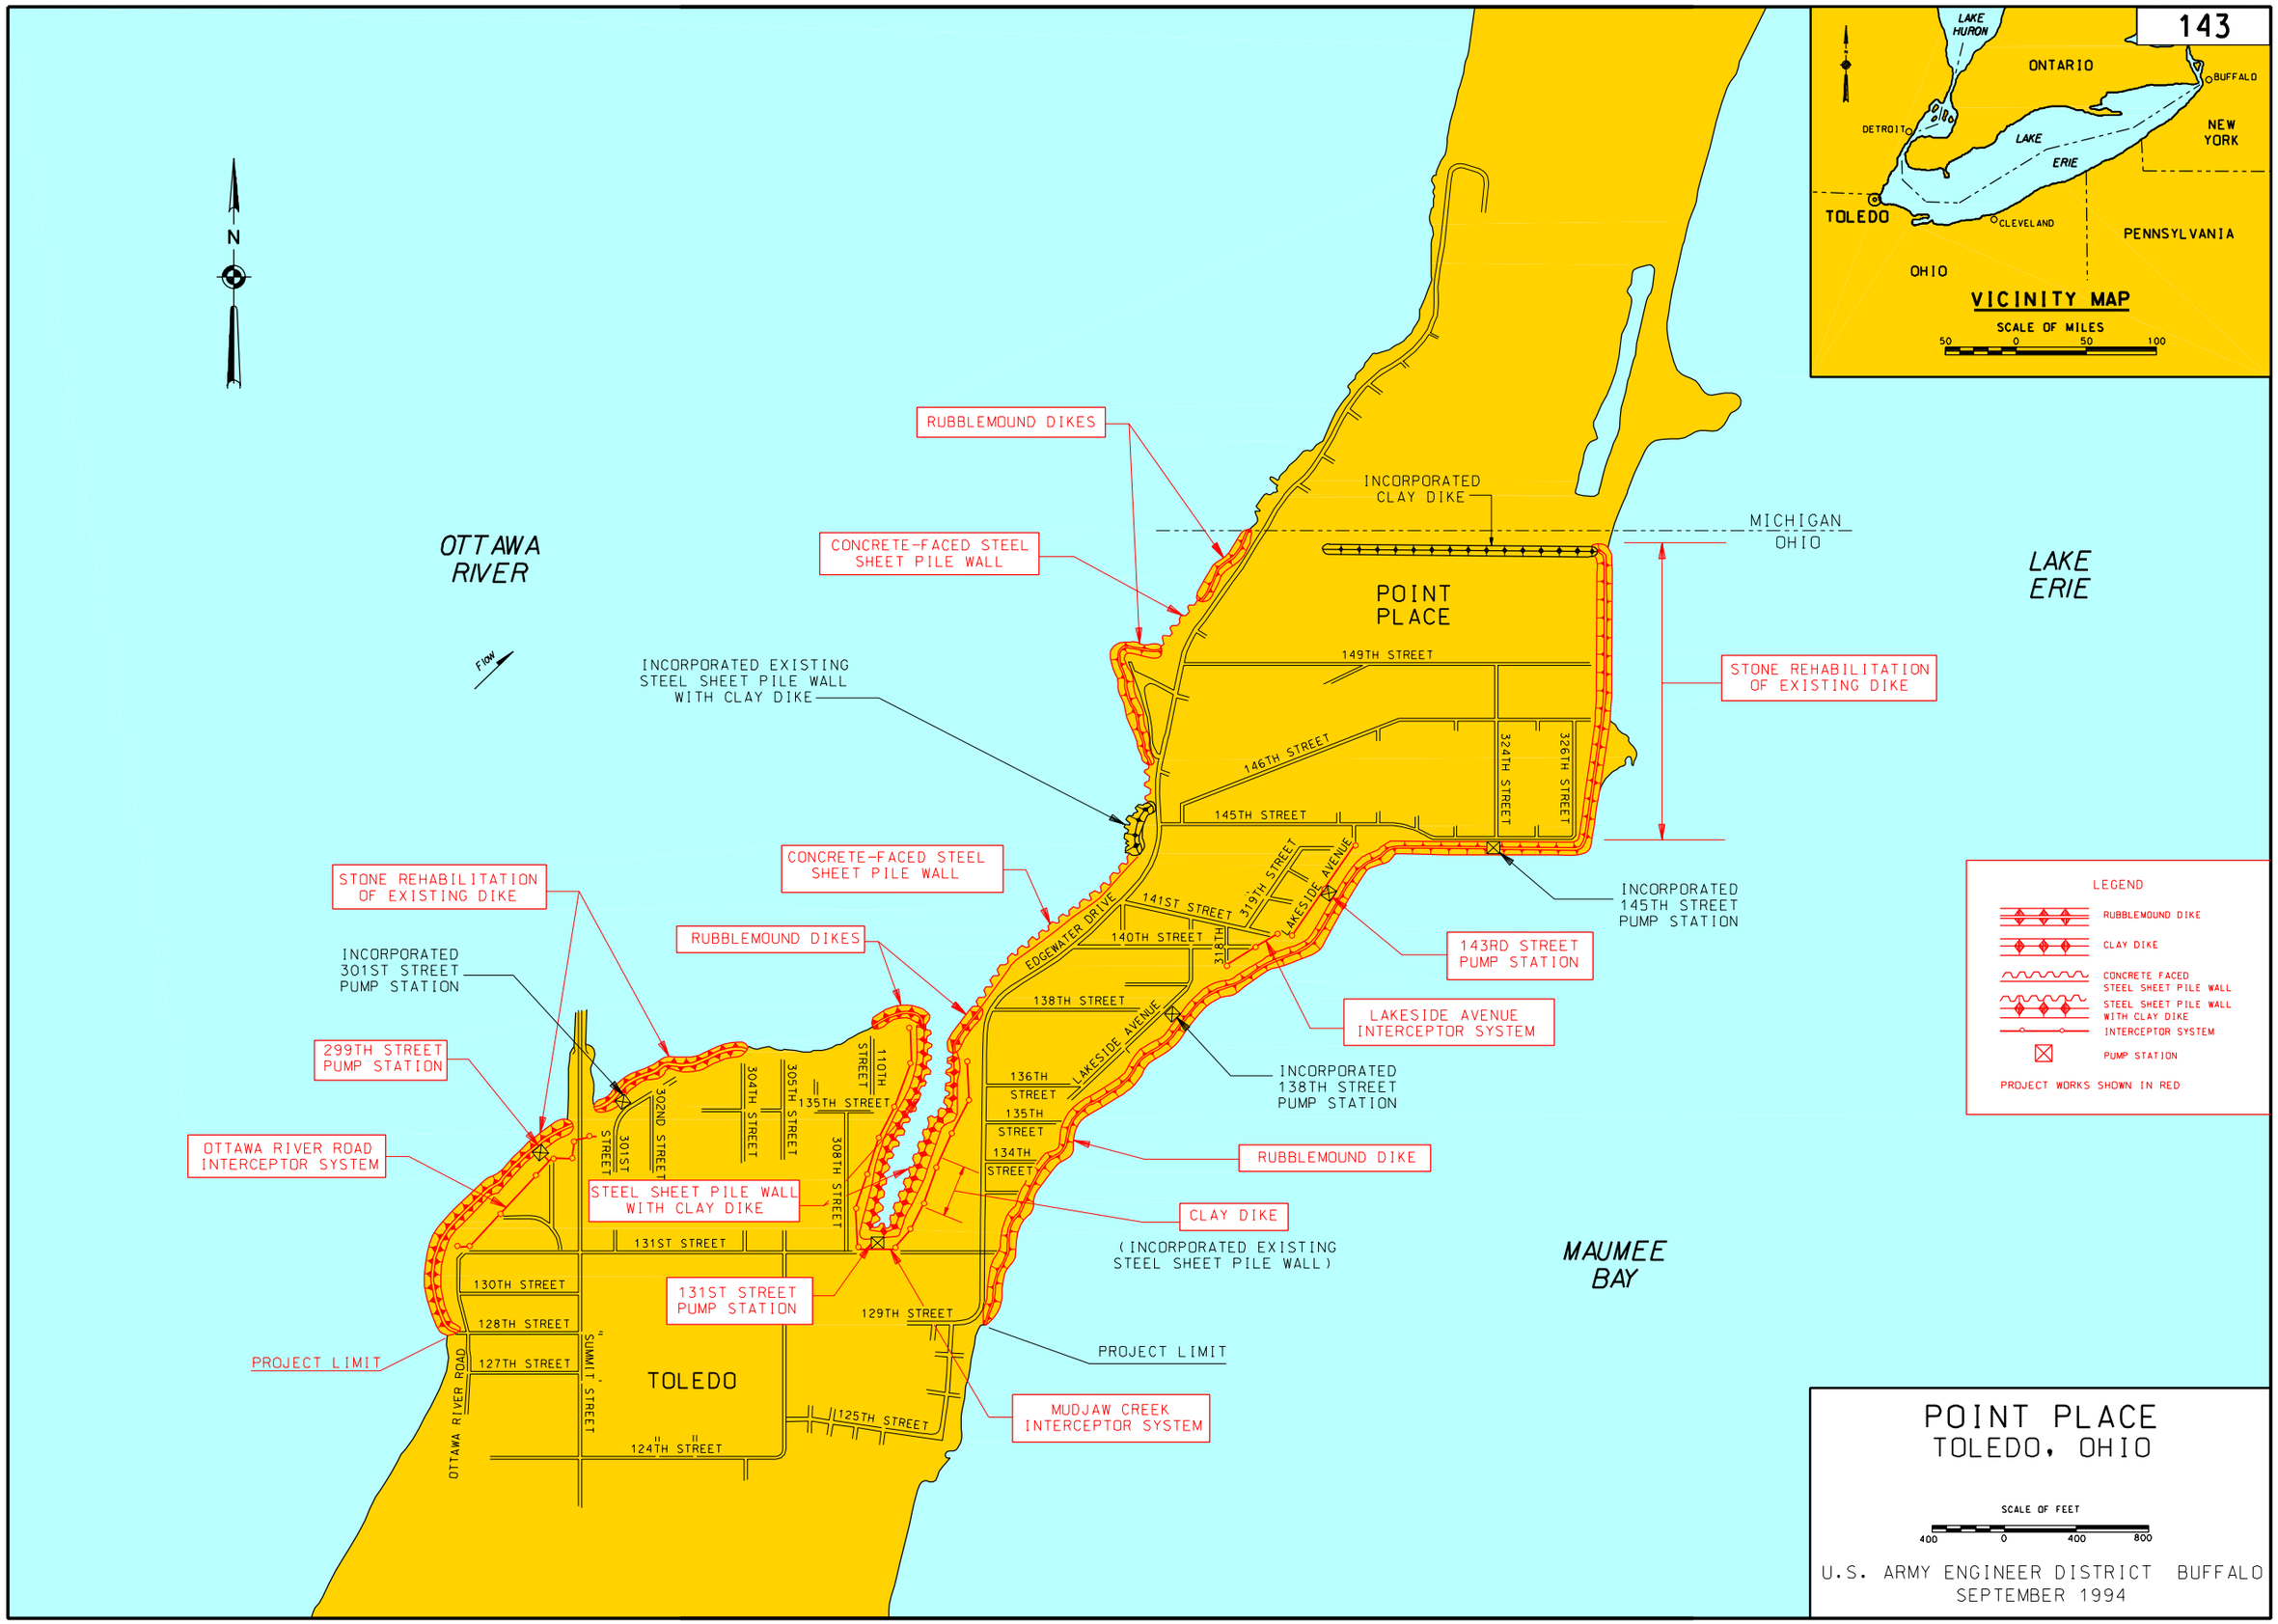
143
LAKE HURON
ONTARIO
BUFFALO
DETROIT
LAKE ERIE
NEW YORK
TOLEDO
CLEVELAND
PENNSYLVANIA
OHIO
VICINITY MAP
SCALE OF MILES
50 0 50 100
N
OTTAWA RIVER
FLOW
LAKE ERIE
MAUMEE BAY
RUBBLEMOUND DIKES
CONCRETE-FACED STEEL SHEET PILE WALL
INCORPORATED CLAY DIKE
MICHIGAN
OHIO
POINT PLACE
INCORPORATED EXISTING STEEL SHEET PILE WALL WITH CLAY DIKE
STONE REHABILITATION OF EXISTING DIKE
149TH STREET
146TH STREET
145TH STREET
324TH STREET
326TH STREET
INCORPORATED 145TH STREET PUMP STATION
143RD STREET PUMP STATION
LAKESIDE AVENUE INTERCEPTOR SYSTEM
INCORPORATED 138TH STREET PUMP STATION
RUBBLEMOUND DIKE
CLAY DIKE
(INCORPORATED EXISTING STEEL SHEET PILE WALL)
PROJECT LIMIT
MUDJAW CREEK INTERCEPTOR SYSTEM
EDGEWATER DRIVE
141ST STREET
140TH STREET
319TH STREET
318TH STREET
LAKESIDE AVENUE
138TH STREET
136TH STREET
135TH STREET
134TH STREET
110TH STREET
135TH STREET
304TH STREET
305TH STREET
308TH STREET
302ND STREET
301ST STREET
131ST STREET
130TH STREET
128TH STREET
127TH STREET
129TH STREET
125TH STREET
124TH STREET
"SUMMIT" STREET
OTTAWA RIVER ROAD
TOLEDO
STONE REHABILITATION OF EXISTING DIKE
INCORPORATED 301ST STREET PUMP STATION
299TH STREET PUMP STATION
OTTAWA RIVER ROAD INTERCEPTOR SYSTEM
STEEL SHEET PILE WALL WITH CLAY DIKE
131ST STREET PUMP STATION
PROJECT LIMIT
LEGEND
RUBBLEMOUND DIKE
CLAY DIKE
CONCRETE FACED STEEL SHEET PILE WALL
STEEL SHEET PILE WALL WITH CLAY DIKE
INTERCEPTOR SYSTEM
PUMP STATION
PROJECT WORKS SHOWN IN RED
POINT PLACE
TOLEDO, OHIO
SCALE OF FEET
400 0 400 800
U.S. ARMY ENGINEER DISTRICT BUFFALO
SEPTEMBER 1994