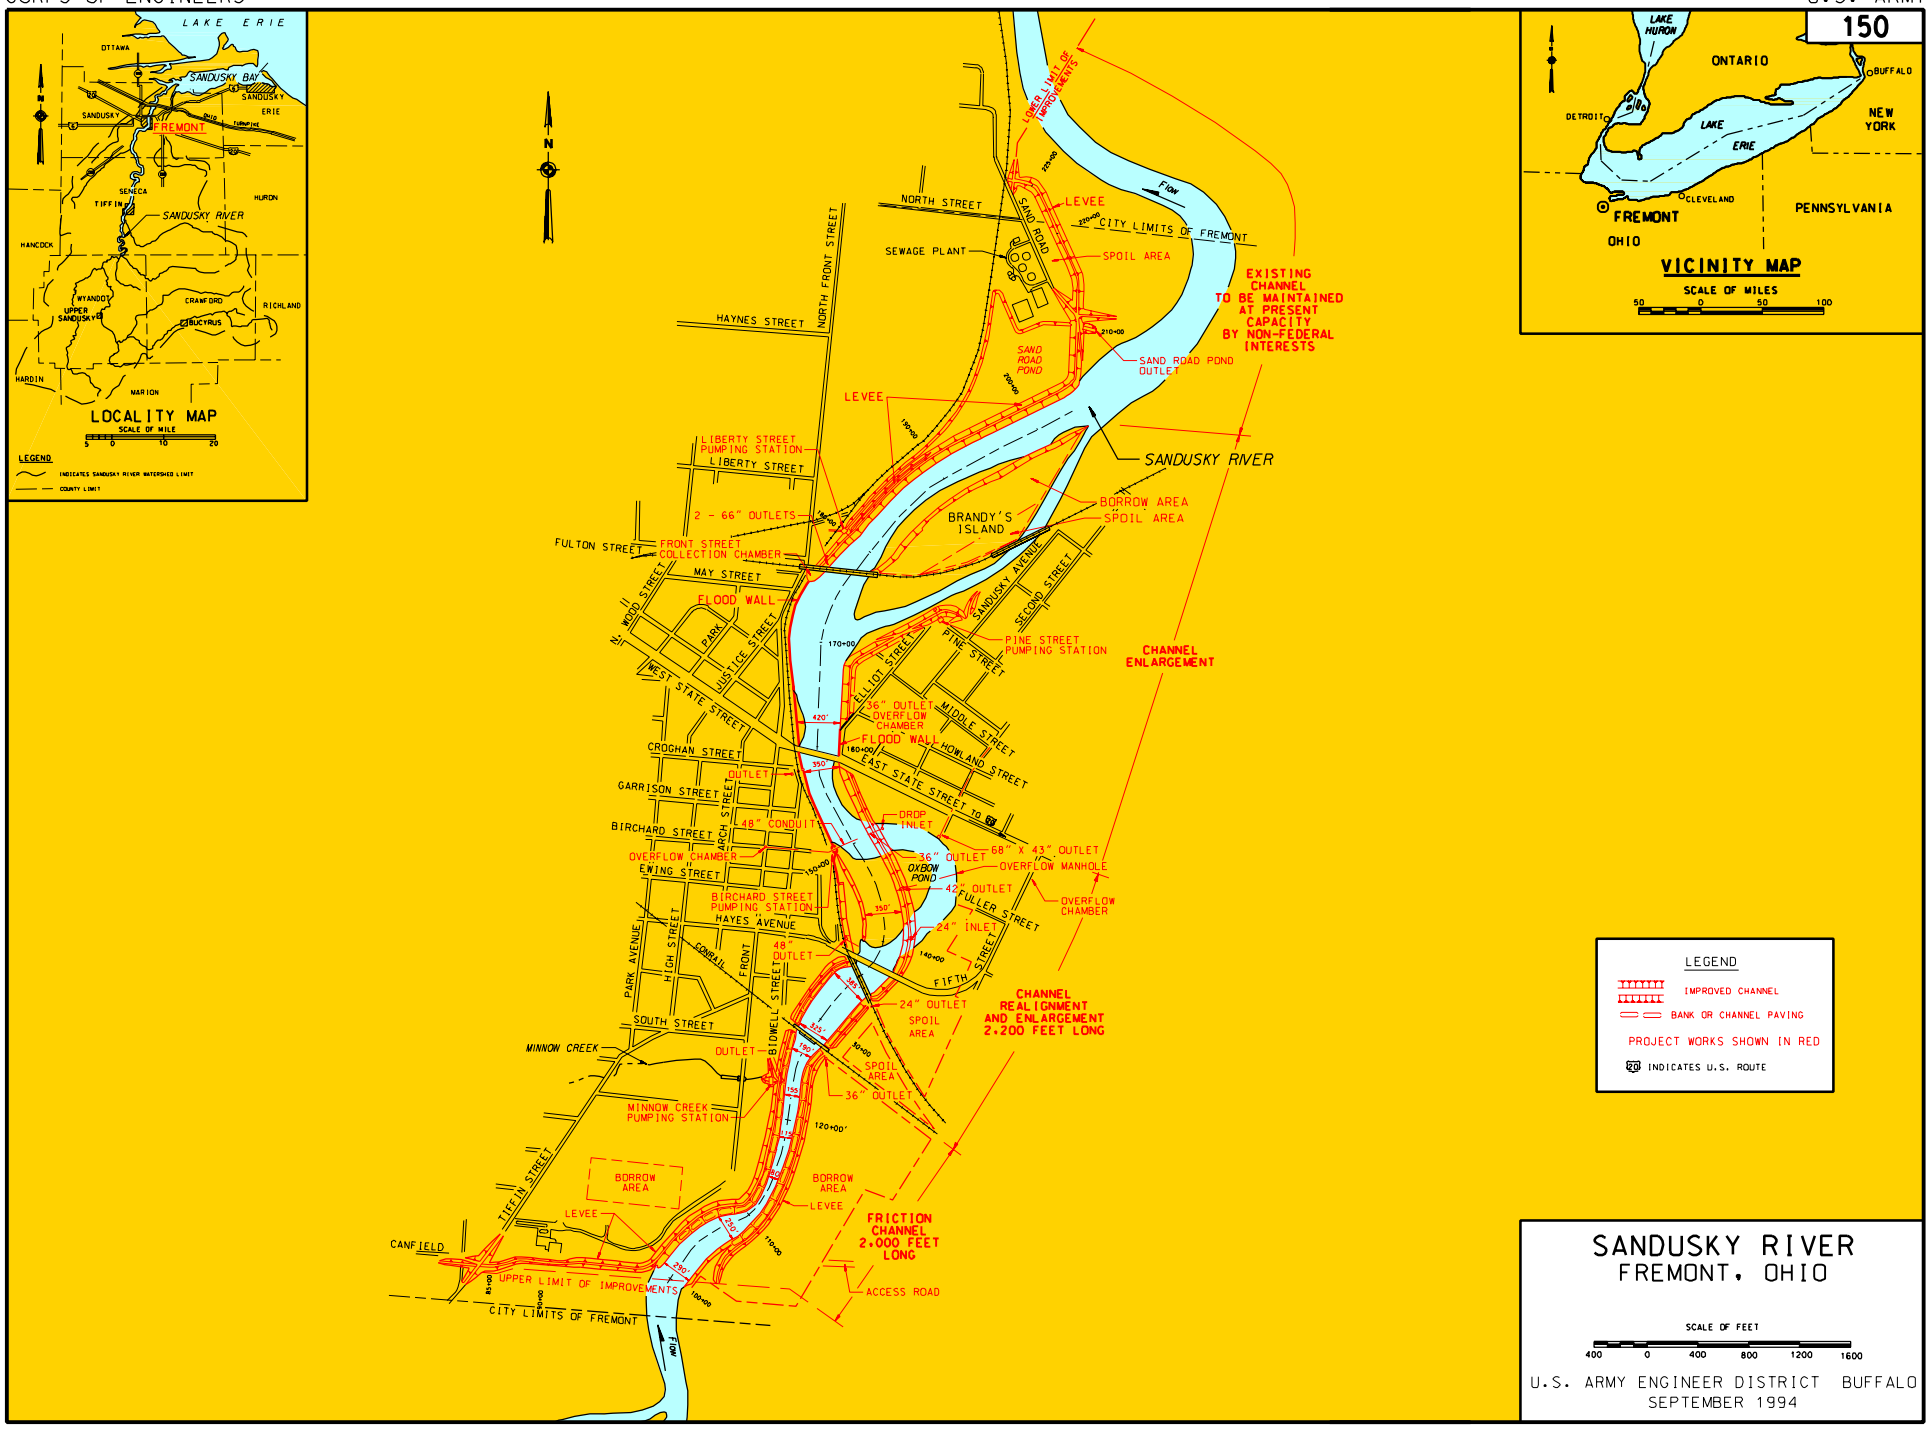
150
LOCALITY MAP
SCALE OF MILE
5 0 10 20
LEGEND
INDICATES SANDUSKY RIVER WATERSHED LIMIT
COUNTY LIMIT
LAKE ERIE
SANDUSKY BAY
SANDUSKY
FREMONT
SANDUSKY RIVER
VICINITY MAP
SCALE OF MILES
50 0 50 100
LAKE HURON
ONTARIO
BUFFALO
DETROIT
LAKE ERIE
NEW YORK
CLEVELAND
PENNSYLVANIA
OHIO
NORTH STREET
SEWAGE PLANT
SAND ROAD
LEVEE
SPOIL AREA
CITY LIMITS OF FREMONT
EXISTING CHANNEL TO BE MAINTAINED AT PRESENT CAPACITY BY NON-FEDERAL INTERESTS
SAND ROAD POND
SAND ROAD POND OUTLET
HAYNES STREET
NORTH FRONT STREET
LIBERTY STREET PUMPING STATION
LIBERTY STREET
2 - 66" OUTLETS
FULTON STREET
FRONT STREET COLLECTION CHAMBER
MAY STREET
FLOOD WALL
BRANDY'S ISLAND
BORROW AREA
SANDUSKY RIVER
SANDUSKY AVENUE
SECOND STREET
PINE STREET
PINE STREET PUMPING STATION
CHANNEL ENLARGEMENT
ELLIOT STREET
36" OUTLET OVERFLOW CHAMBER
MIDDLE STREET
HOWLAND STREET
EAST STATE STREET TO US 6
WEST STATE STREET
CROGHAN STREET
GARRISON STREET
BIRCHARD STREET
48" CONDUIT
DROP INLET
68" X 43" OUTLET
OVERFLOW MANHOLE
OXBOW POND
42" OUTLET
FULLER STREET
OVERFLOW CHAMBER
24" INLET
EWING STREET
BIRCHARD STREET PUMPING STATION
HAYES AVENUE
PARK AVENUE
HIGH STREET
FRONT STREET
BIDWELL STREET
FIFTH STREET
24" OUTLET
CHANNEL REALIGNMENT AND ENLARGEMENT 2,200 FEET LONG
SOUTH STREET
MINNOW CREEK
OUTLET
36" OUTLET
MINNOW CREEK PUMPING STATION
TIFFIN STREET
BORROW AREA
LEVEE
FRICTION CHANNEL 2,000 FEET LONG
CANFIELD
UPPER LIMIT OF IMPROVEMENTS
ACCESS ROAD
FLOW
LEGEND
IMPROVED CHANNEL
BANK OR CHANNEL PAVING
PROJECT WORKS SHOWN IN RED
INDICATES U.S. ROUTE
SANDUSKY RIVER
FREMONT, OHIO
SCALE OF FEET
400 0 400 800 1200 1600
U.S. ARMY ENGINEER DISTRICT BUFFALO
SEPTEMBER 1994