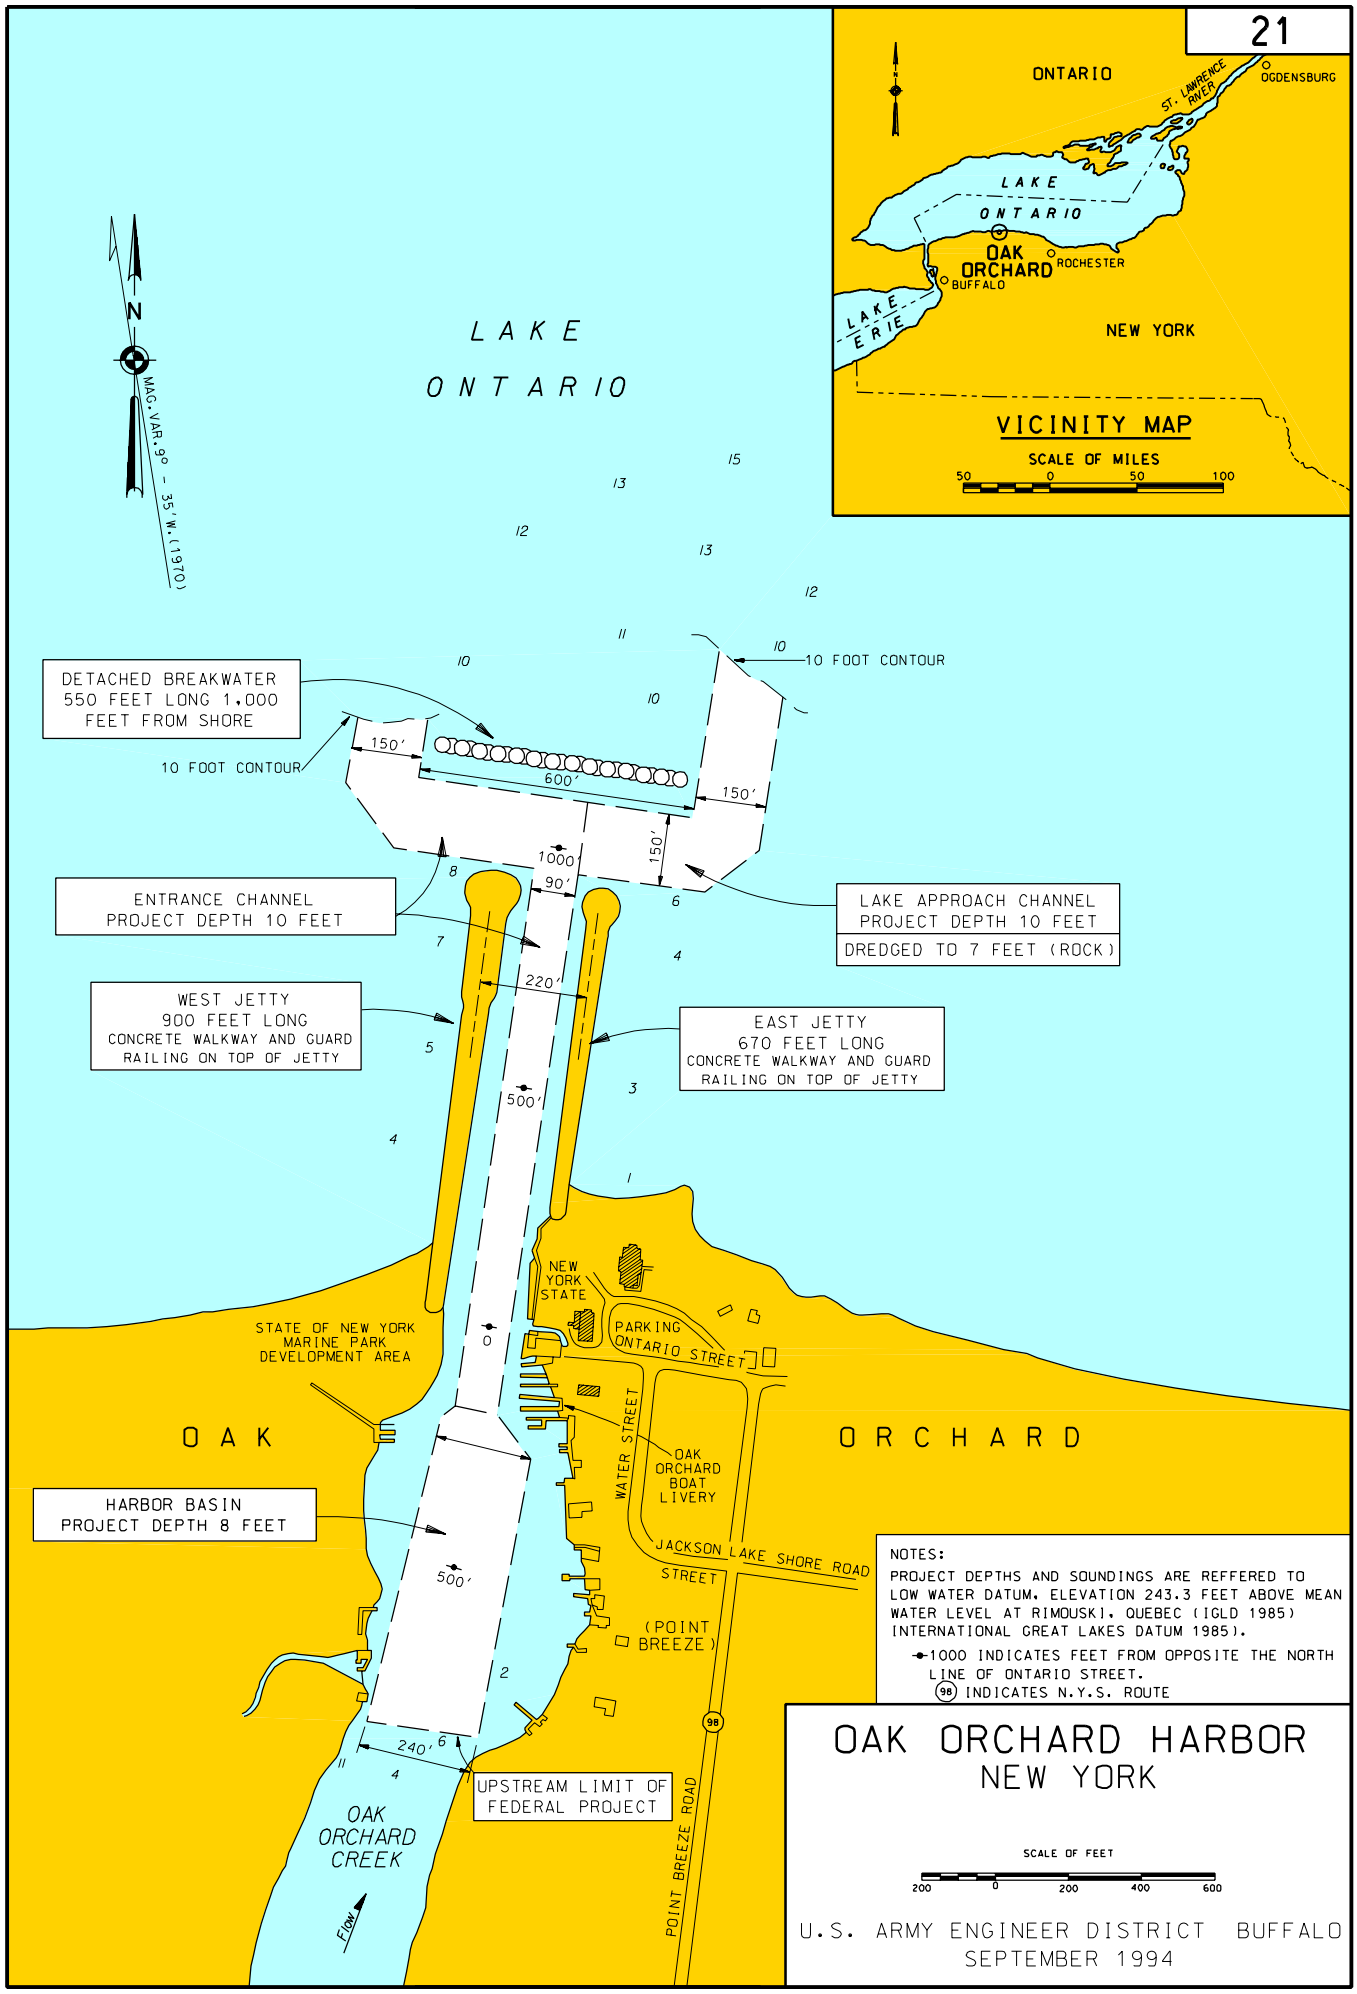
21
ONTARIO
OGDENSBURG
ST. LAWRENCE RIVER
LAKE ONTARIO
OAK ORCHARD
ROCHESTER
BUFFALO
LAKE ERIE
NEW YORK
VICINITY MAP
SCALE OF MILES
50 0 50 100
N
MAG. VAR. 9° - 35' W. (1970)
LAKE ONTARIO
15
13
12
13
12
11
10
10
10
10 FOOT CONTOUR
DETACHED BREAKWATER
550 FEET LONG 1,000
FEET FROM SHORE
10 FOOT CONTOUR
150'
600'
150'
150'
1000
90'
8
6
ENTRANCE CHANNEL
PROJECT DEPTH 10 FEET
LAKE APPROACH CHANNEL
PROJECT DEPTH 10 FEET
DREDGED TO 7 FEET (ROCK)
7
4
220'
WEST JETTY
900 FEET LONG
CONCRETE WALKWAY AND GUARD
RAILING ON TOP OF JETTY
EAST JETTY
670 FEET LONG
CONCRETE WALKWAY AND GUARD
RAILING ON TOP OF JETTY
5
3
500'
4
1
NEW YORK STATE
PARKING
ONTARIO STREET
STATE OF NEW YORK
MARINE PARK
DEVELOPMENT AREA
0
OAK
ORCHARD
WATER STREET
OAK ORCHARD BOAT LIVERY
HARBOR BASIN
PROJECT DEPTH 8 FEET
JACKSON LAKE SHORE ROAD
STREET
500'
(POINT BREEZE)
2
98
240'
6
11
4
UPSTREAM LIMIT OF
FEDERAL PROJECT
OAK ORCHARD CREEK
FLOW
POINT BREEZE ROAD
NOTES:
PROJECT DEPTHS AND SOUNDINGS ARE REFFERED TO LOW WATER DATUM, ELEVATION 243.3 FEET ABOVE MEAN WATER LEVEL AT RIMOUSKI, QUEBEC (IGLD 1985) INTERNATIONAL GREAT LAKES DATUM 1985).
1000 INDICATES FEET FROM OPPOSITE THE NORTH LINE OF ONTARIO STREET.
98 INDICATES N.Y.S. ROUTE
OAK ORCHARD HARBOR
NEW YORK
SCALE OF FEET
200 0 200 400 600
U.S. ARMY ENGINEER DISTRICT BUFFALO
SEPTEMBER 1994