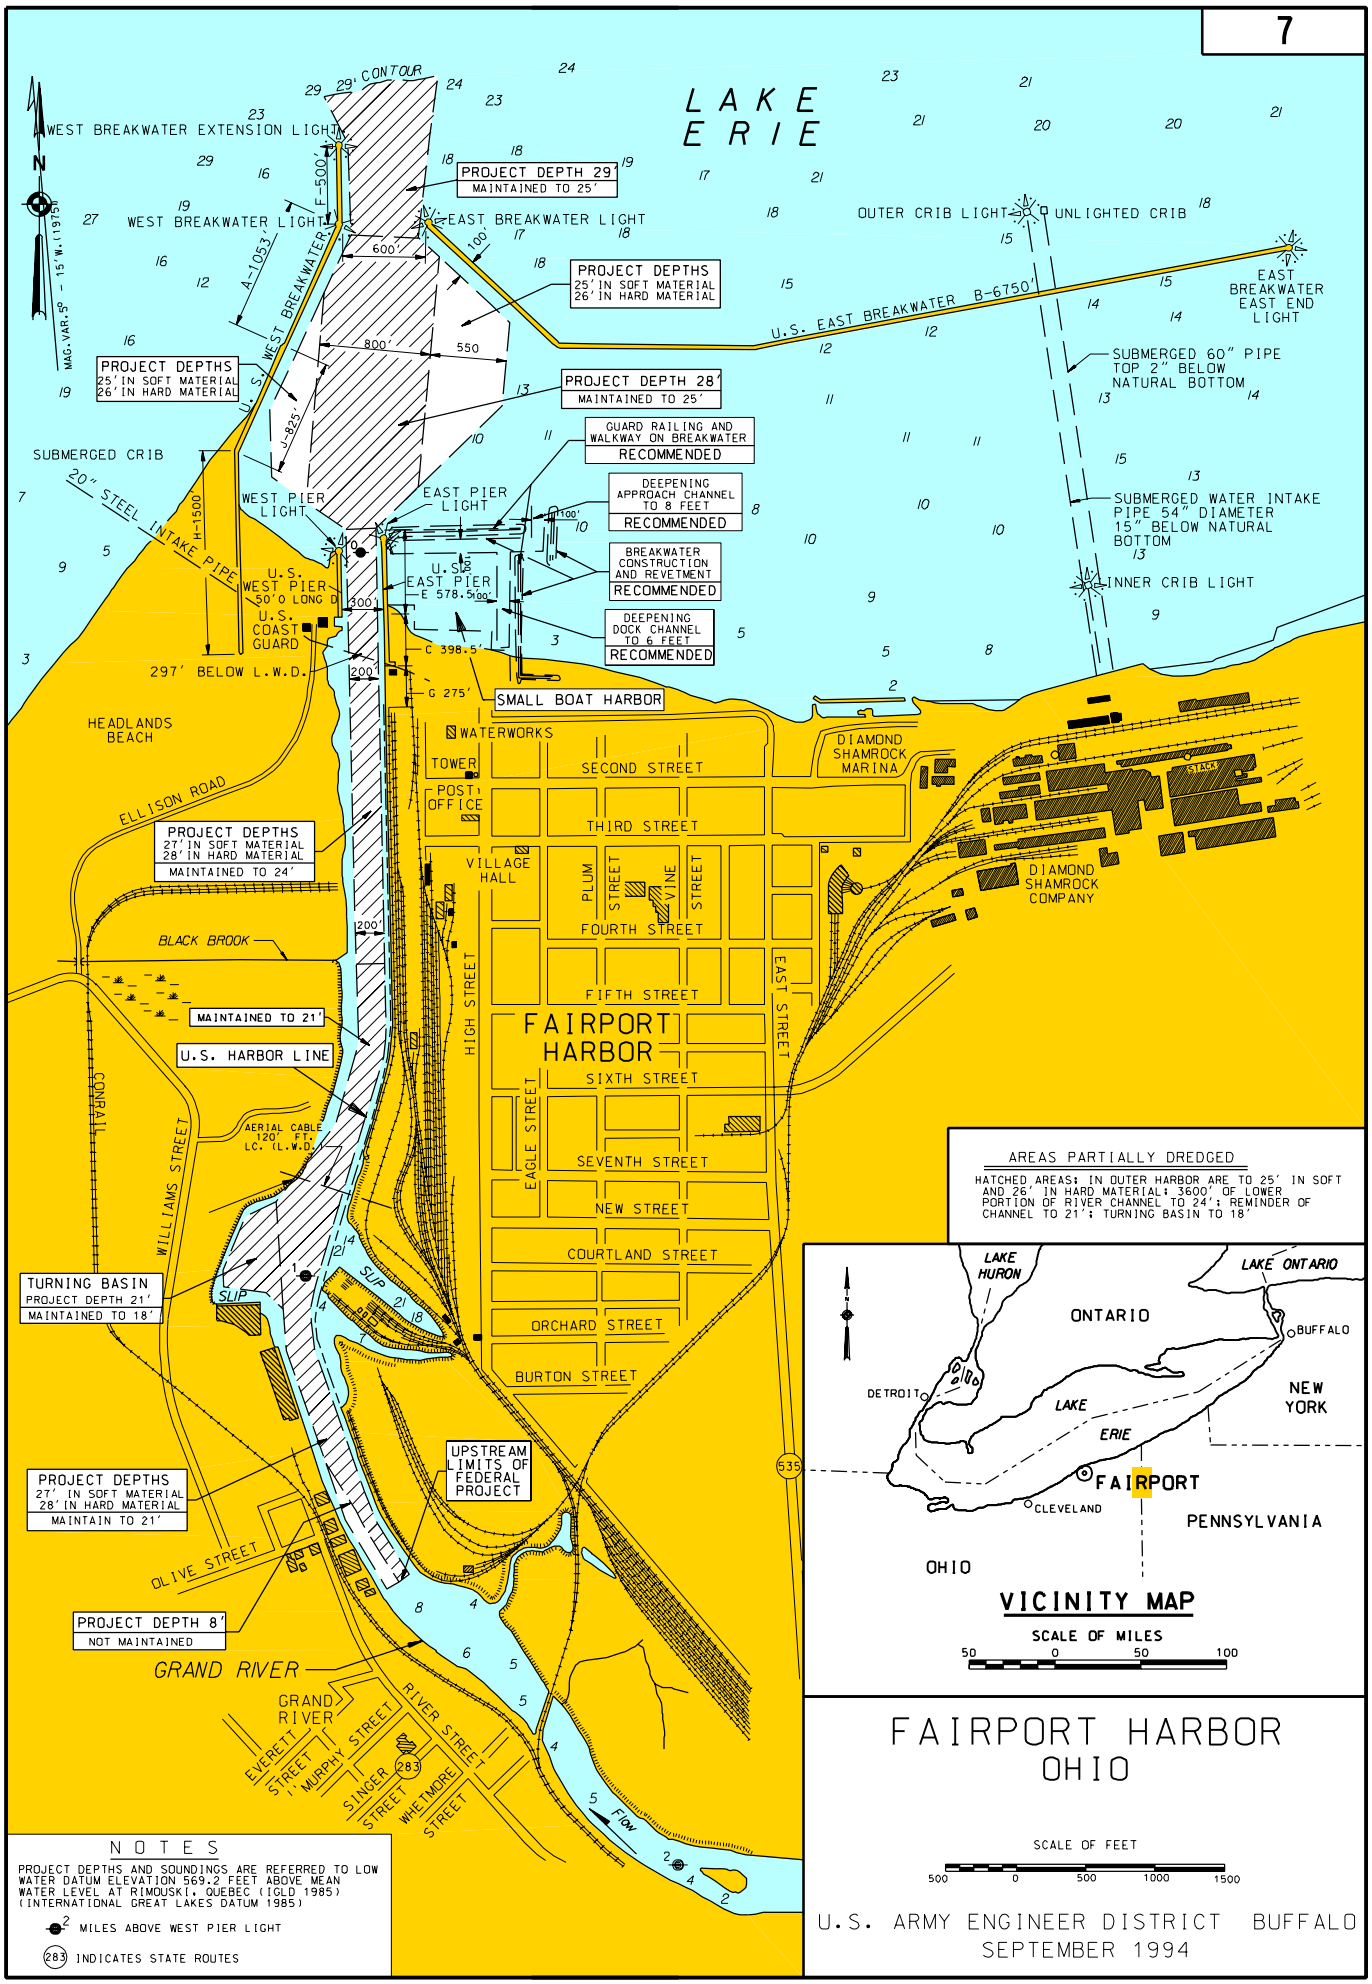

FAIRPORT HARBOR
OHIO

U.S. ARMY ENGINEER DISTRICT BUFFALO
SEPTEMBER 1994