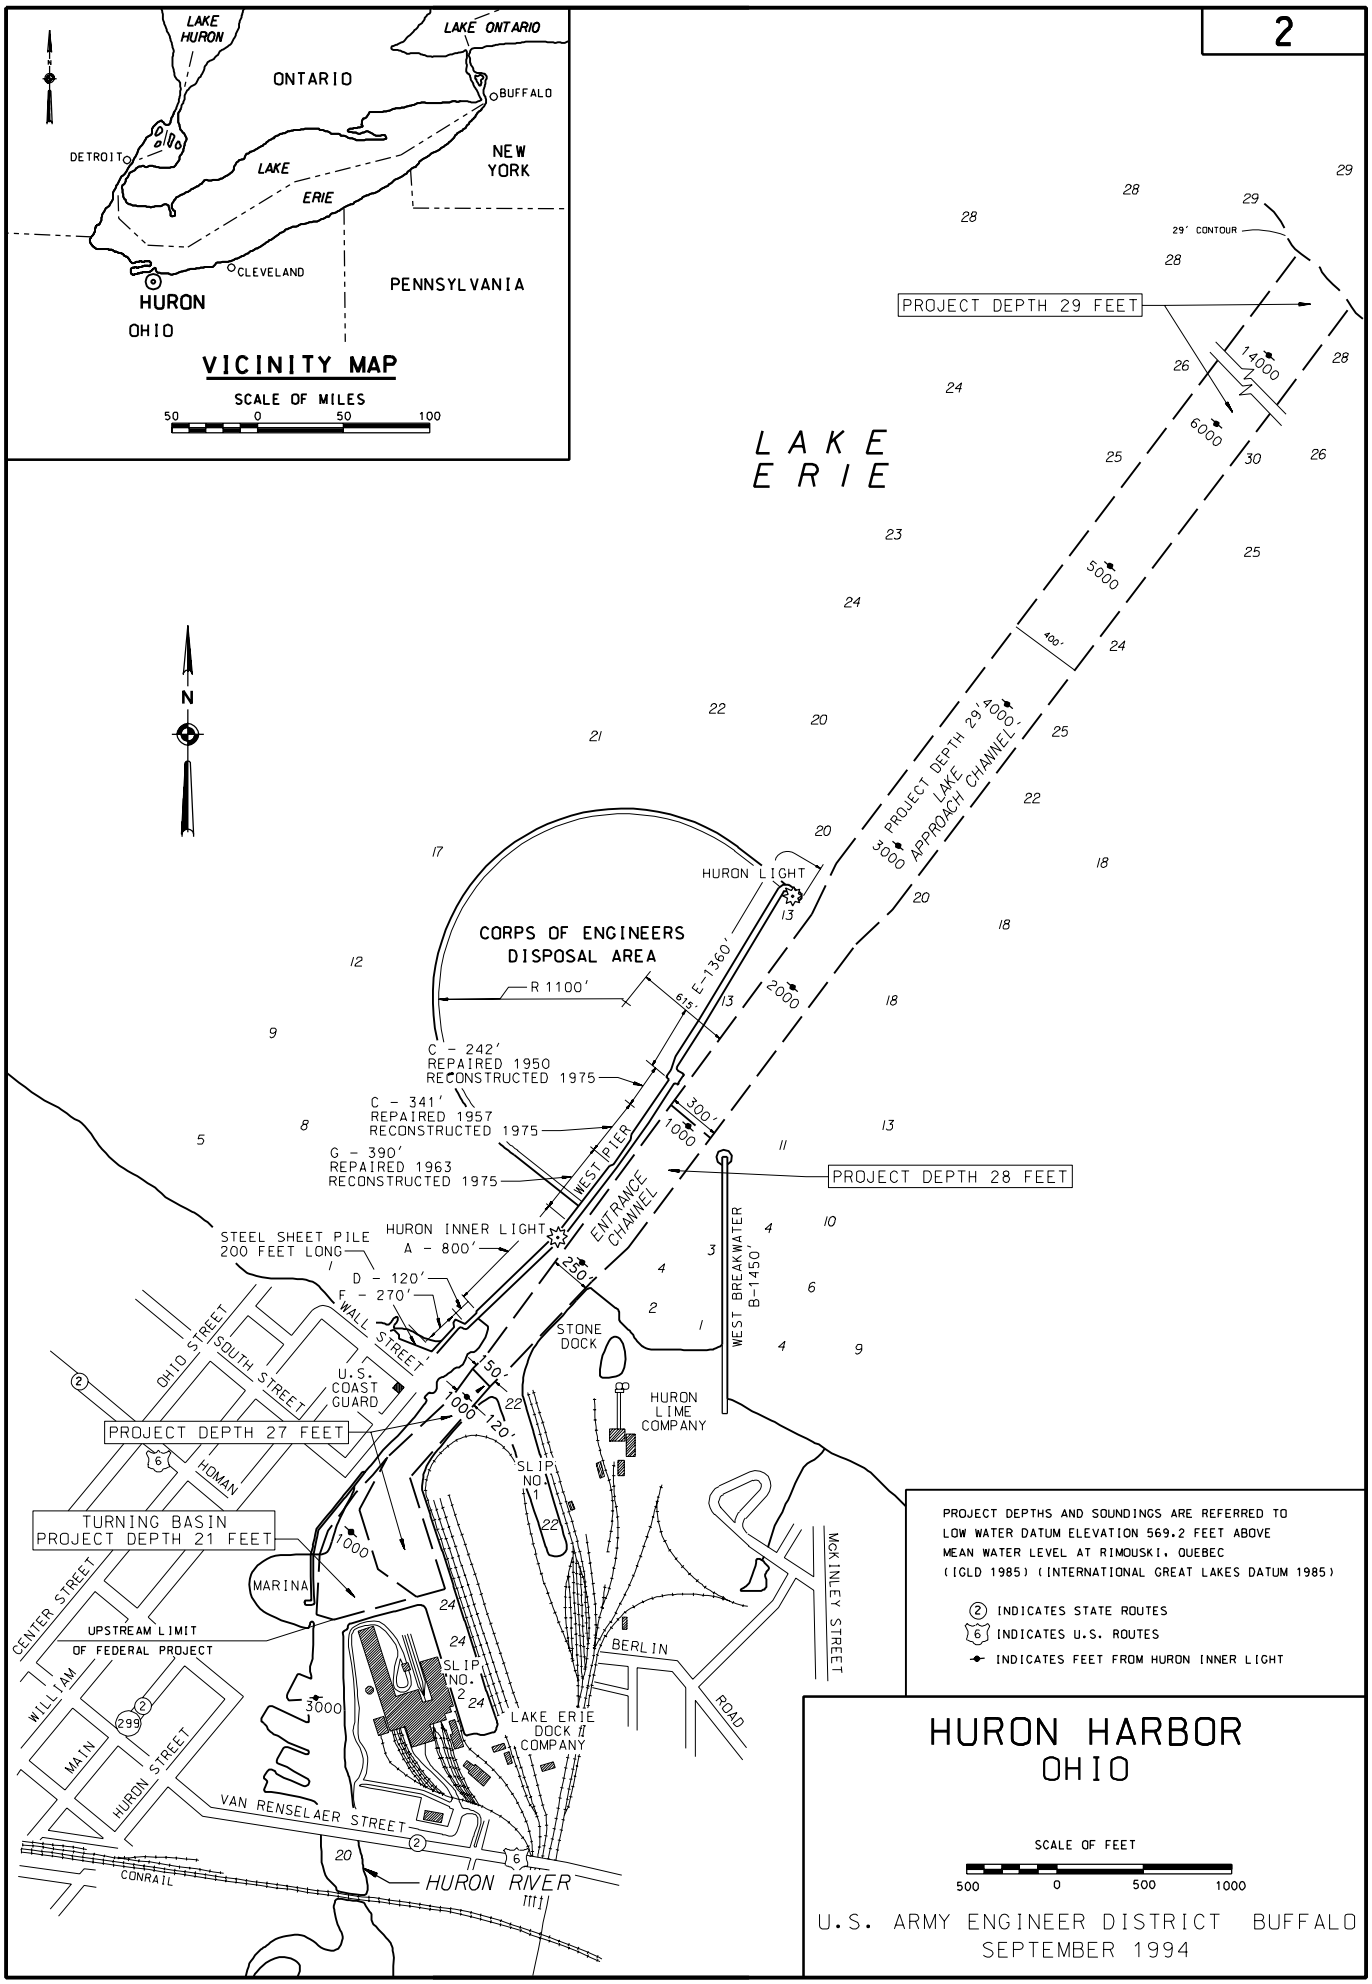
LAKE HURON
LAKE ONTARIO
ONTARIO
BUFFALO
DETROIT
LAKE ERIE
NEW YORK
CLEVELAND
PENNSYLVANIA
HURON
OHIO
VICINITY MAP
SCALE OF MILES
50 0 50 100
LAKE ERIE
N
29' CONTOUR
PROJECT DEPTH 29 FEET
PROJECT DEPTH 29' LAKE APPROACH CHANNEL
HURON LIGHT
CORPS OF ENGINEERS DISPOSAL AREA
R 1100'
E-1360'
C - 242' REPAIRED 1950 RECONSTRUCTED 1975
C - 341' REPAIRED 1957 RECONSTRUCTED 1975
G - 390' REPAIRED 1963 RECONSTRUCTED 1975
WEST PIER
ENTRANCE CHANNEL
PROJECT DEPTH 28 FEET
WEST BREAKWATER B-1450'
STEEL SHEET PILE 200 FEET LONG
HURON INNER LIGHT A - 800'
D - 120'
F - 270'
WALL STREET
OHIO STREET
SOUTH STREET
U.S. COAST GUARD
STONE DOCK
HURON LIME COMPANY
PROJECT DEPTH 27 FEET
HOMAN
SLIP NO. 1
TURNING BASIN PROJECT DEPTH 21 FEET
MARINA
CENTER STREET
UPSTREAM LIMIT OF FEDERAL PROJECT
WILLIAM
MAIN
HURON STREET
SLIP NO. 2
LAKE ERIE DOCK COMPANY
BERLIN ROAD
McKINLEY STREET
VAN RENSELAER STREET
CONRAIL
HURON RIVER
PROJECT DEPTHS AND SOUNDINGS ARE REFERRED TO LOW WATER DATUM ELEVATION 569.2 FEET ABOVE MEAN WATER LEVEL AT RIMOUSKI, QUEBEC (IGLD 1985) (INTERNATIONAL GREAT LAKES DATUM 1985)
INDICATES STATE ROUTES
INDICATES U.S. ROUTES
INDICATES FEET FROM HURON INNER LIGHT
HURON HARBOR
OHIO
SCALE OF FEET
500 0 500 1000
U.S. ARMY ENGINEER DISTRICT BUFFALO
SEPTEMBER 1994