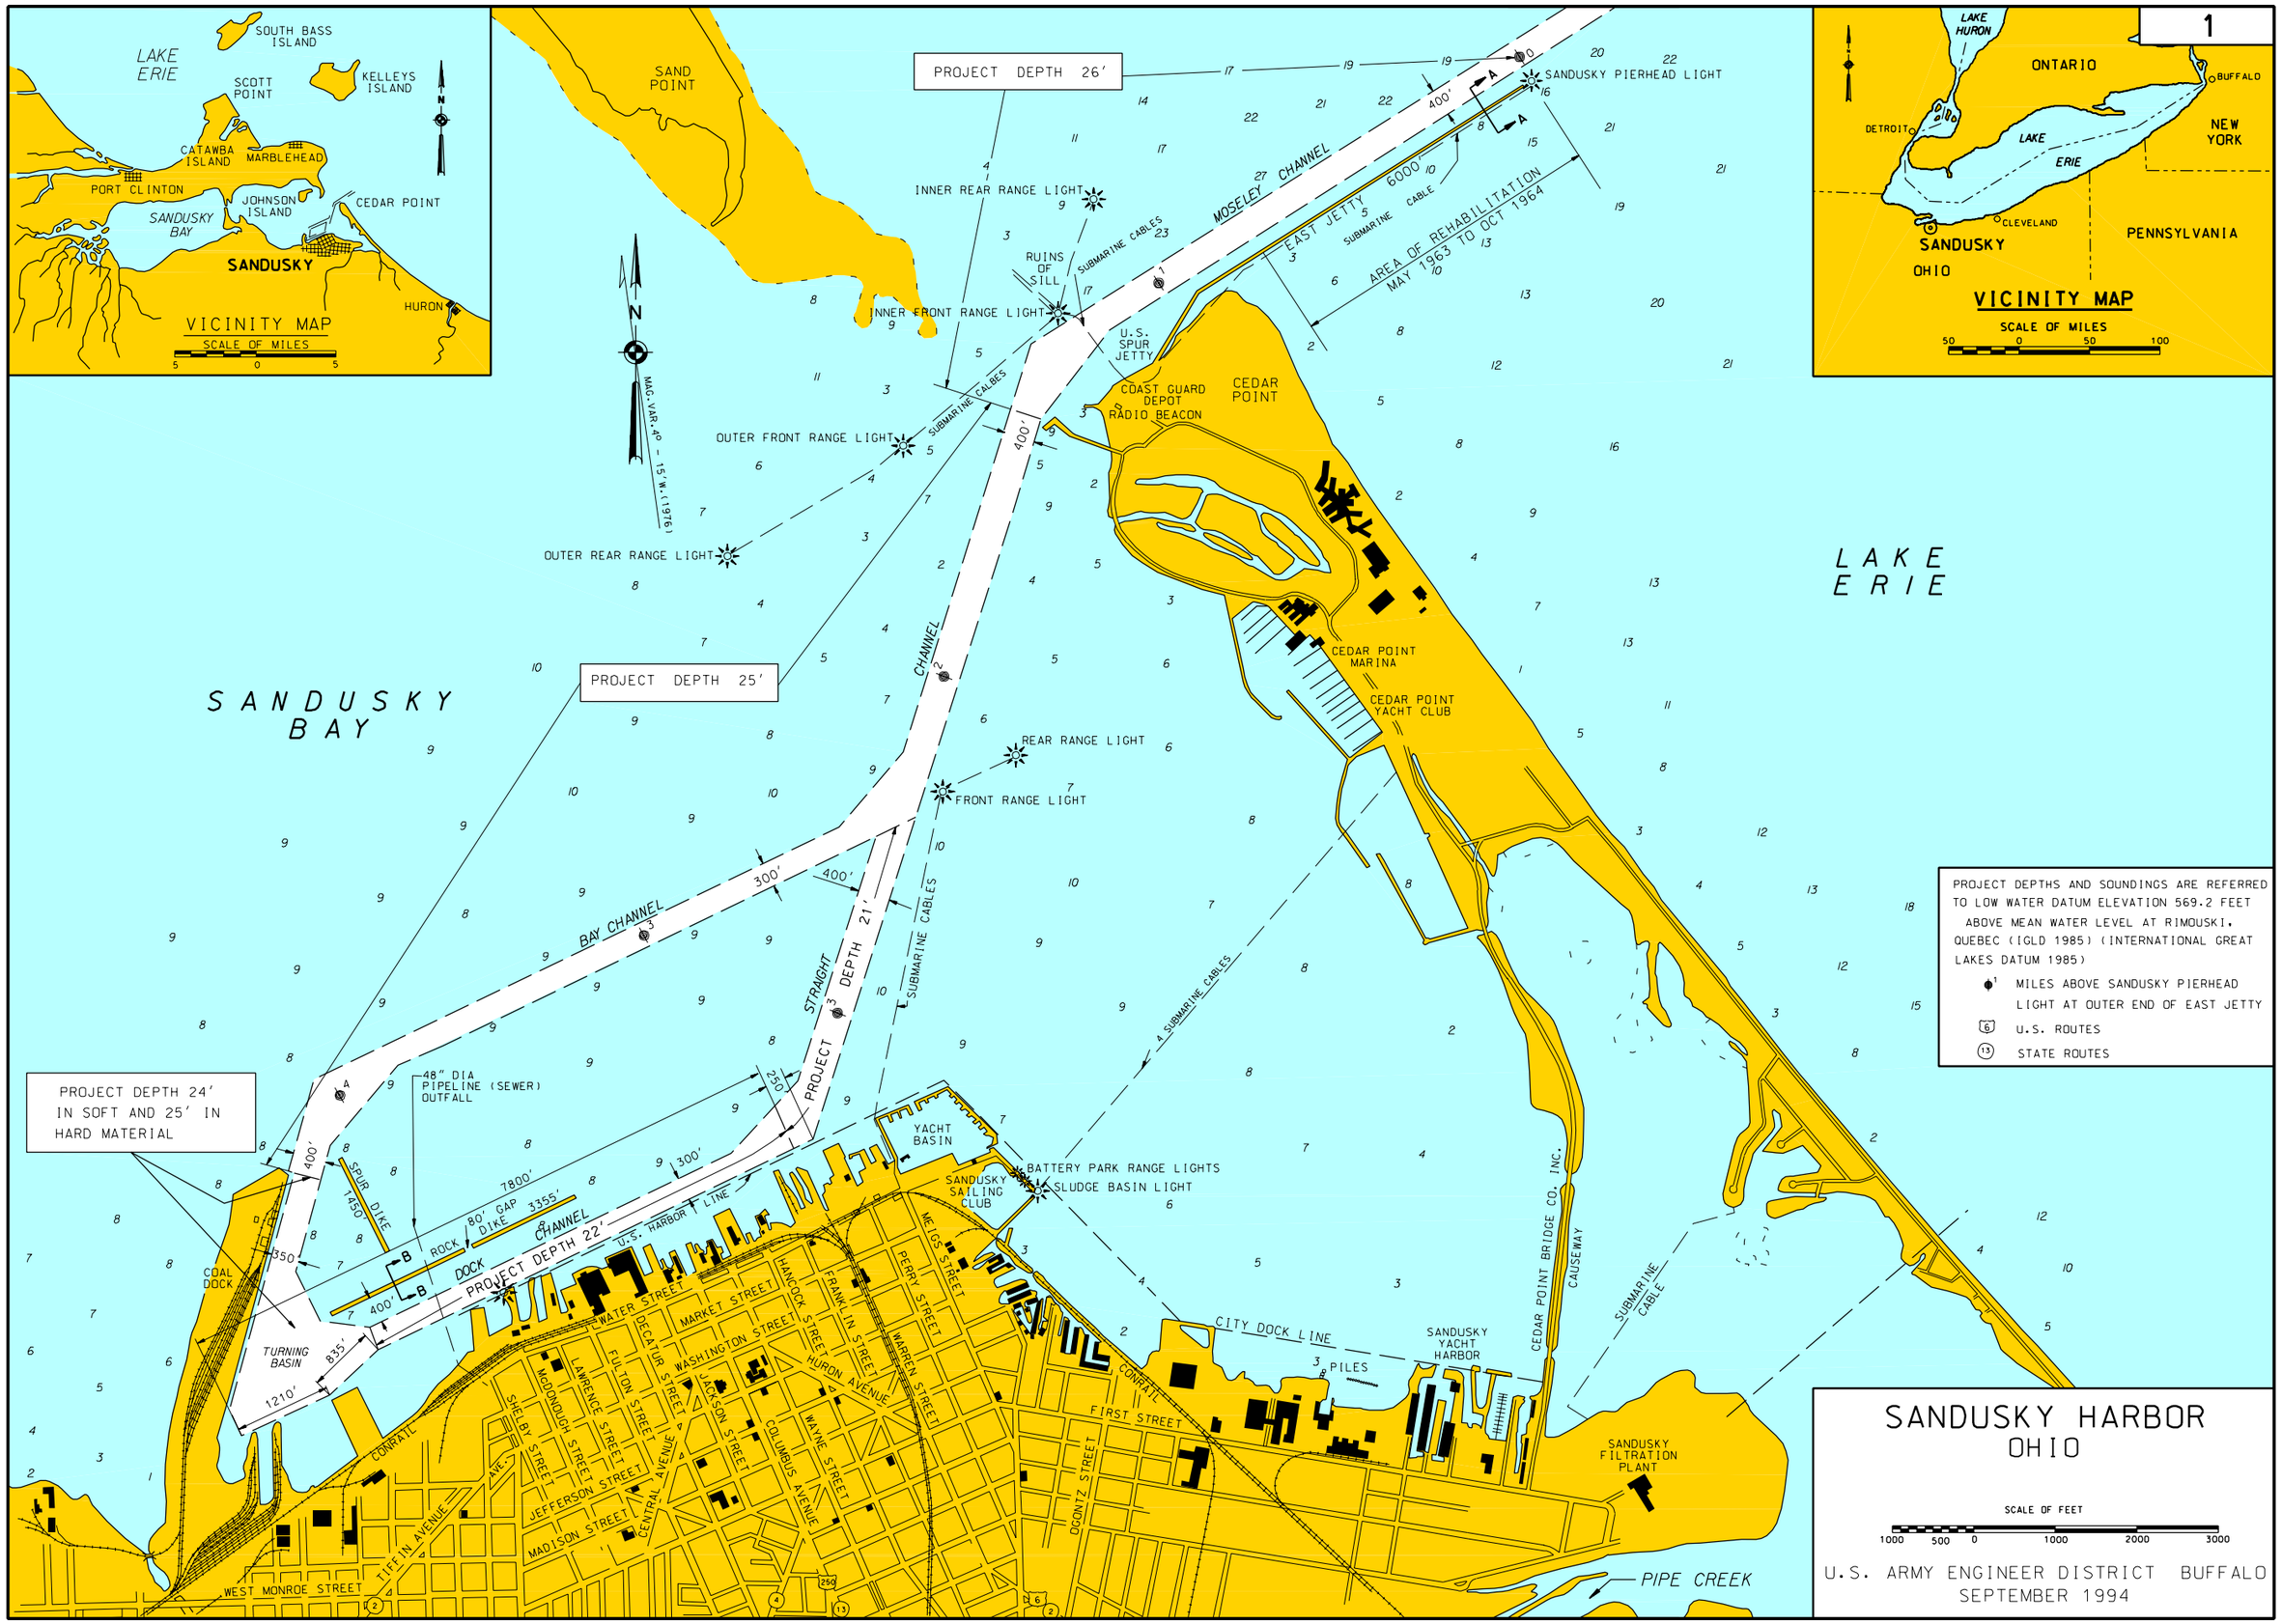
1
LAKE ERIE
SOUTH BASS ISLAND
SCOTT POINT
KELLEYS ISLAND
CATAWBA ISLAND
MARBLEHEAD
PORT CLINTON
JOHNSON ISLAND
CEDAR POINT
SANDUSKY BAY
SANDUSKY
HURON
VICINITY MAP
SCALE OF MILES
LAKE HURON
ONTARIO
BUFFALO
DETROIT
LAKE ERIE
NEW YORK
CLEVELAND
SANDUSKY
OHIO
PENNSYLVANIA
VICINITY MAP
SCALE OF MILES
SAND POINT
PROJECT DEPTH 26'
SANDUSKY PIERHEAD LIGHT
INNER REAR RANGE LIGHT
MOSELEY CHANNEL
EAST JETTY
6000'
SUBMARINE CABLE
AREA OF REHABILITATION MAY 1963 TO OCT 1964
RUINS OF SILL
SUBMARINE CABLES
INNER FRONT RANGE LIGHT
U.S. SPUR JETTY
COAST GUARD DEPOT RADIO BEACON
CEDAR POINT
OUTER FRONT RANGE LIGHT
OUTER REAR RANGE LIGHT
MAG. VAR. 4° - 15' W. (1976)
LAKE ERIE
CEDAR POINT MARINA
CEDAR POINT YACHT CLUB
PROJECT DEPTH 25'
SANDUSKY BAY
CHANNEL
REAR RANGE LIGHT
FRONT RANGE LIGHT
BAY CHANNEL
300'
400'
STRAIGHT
PROJECT DEPTH 21'
SUBMARINE CABLES
4 SUBMARINE CABLES
PROJECT DEPTH 24' IN SOFT AND 25' IN HARD MATERIAL
48" DIA PIPELINE (SEWER) OUTFALL
YACHT BASIN
BATTERY PARK RANGE LIGHTS
SLUDGE BASIN LIGHT
SANDUSKY SAILING CLUB
SPUR DIKE
1450'
7800'
80' CAP ROCK DIKE
3355'
CHANNEL
PROJECT DEPTH 22'
U.S. HARBOR LINE
DOCK
COAL DOCK
TURNING BASIN
835'
1210'
350'
250'
WATER STREET
MARKET STREET
WASHINGTON STREET
HANCOCK STREET
FRANKLIN STREET
PERRY STREET
MEIGS STREET
WARREN STREET
HURON AVENUE
WAYNE STREET
COLUMBUS AVENUE
JACKSON STREET
DECATUR STREET
FULTON STREET
LAWRENCE STREET
CENTRAL AVENUE
MCDONOUGH STREET
SHELBY STREET
JEFFERSON STREET
MADISON STREET
TIFFIN AVENUE
WEST MONROE STREET
CONRAIL
DOCONTZ STREET
FIRST STREET
CITY DOCK LINE
PILES
SANDUSKY YACHT HARBOR
CEDAR POINT BRIDGE CO. INC.
CAUSEWAY
SUBMARINE CABLE
SANDUSKY FILTRATION PLANT
PIPE CREEK
PROJECT DEPTHS AND SOUNDINGS ARE REFERRED TO LOW WATER DATUM ELEVATION 569.2 FEET ABOVE MEAN WATER LEVEL AT RIMOUSKI, QUEBEC (IGLD 1985) (INTERNATIONAL GREAT LAKES DATUM 1985)
MILES ABOVE SANDUSKY PIERHEAD LIGHT AT OUTER END OF EAST JETTY
U.S. ROUTES
STATE ROUTES
SANDUSKY HARBOR
OHIO
SCALE OF FEET
1000 500 0 1000 2000 3000
U.S. ARMY ENGINEER DISTRICT BUFFALO
SEPTEMBER 1994