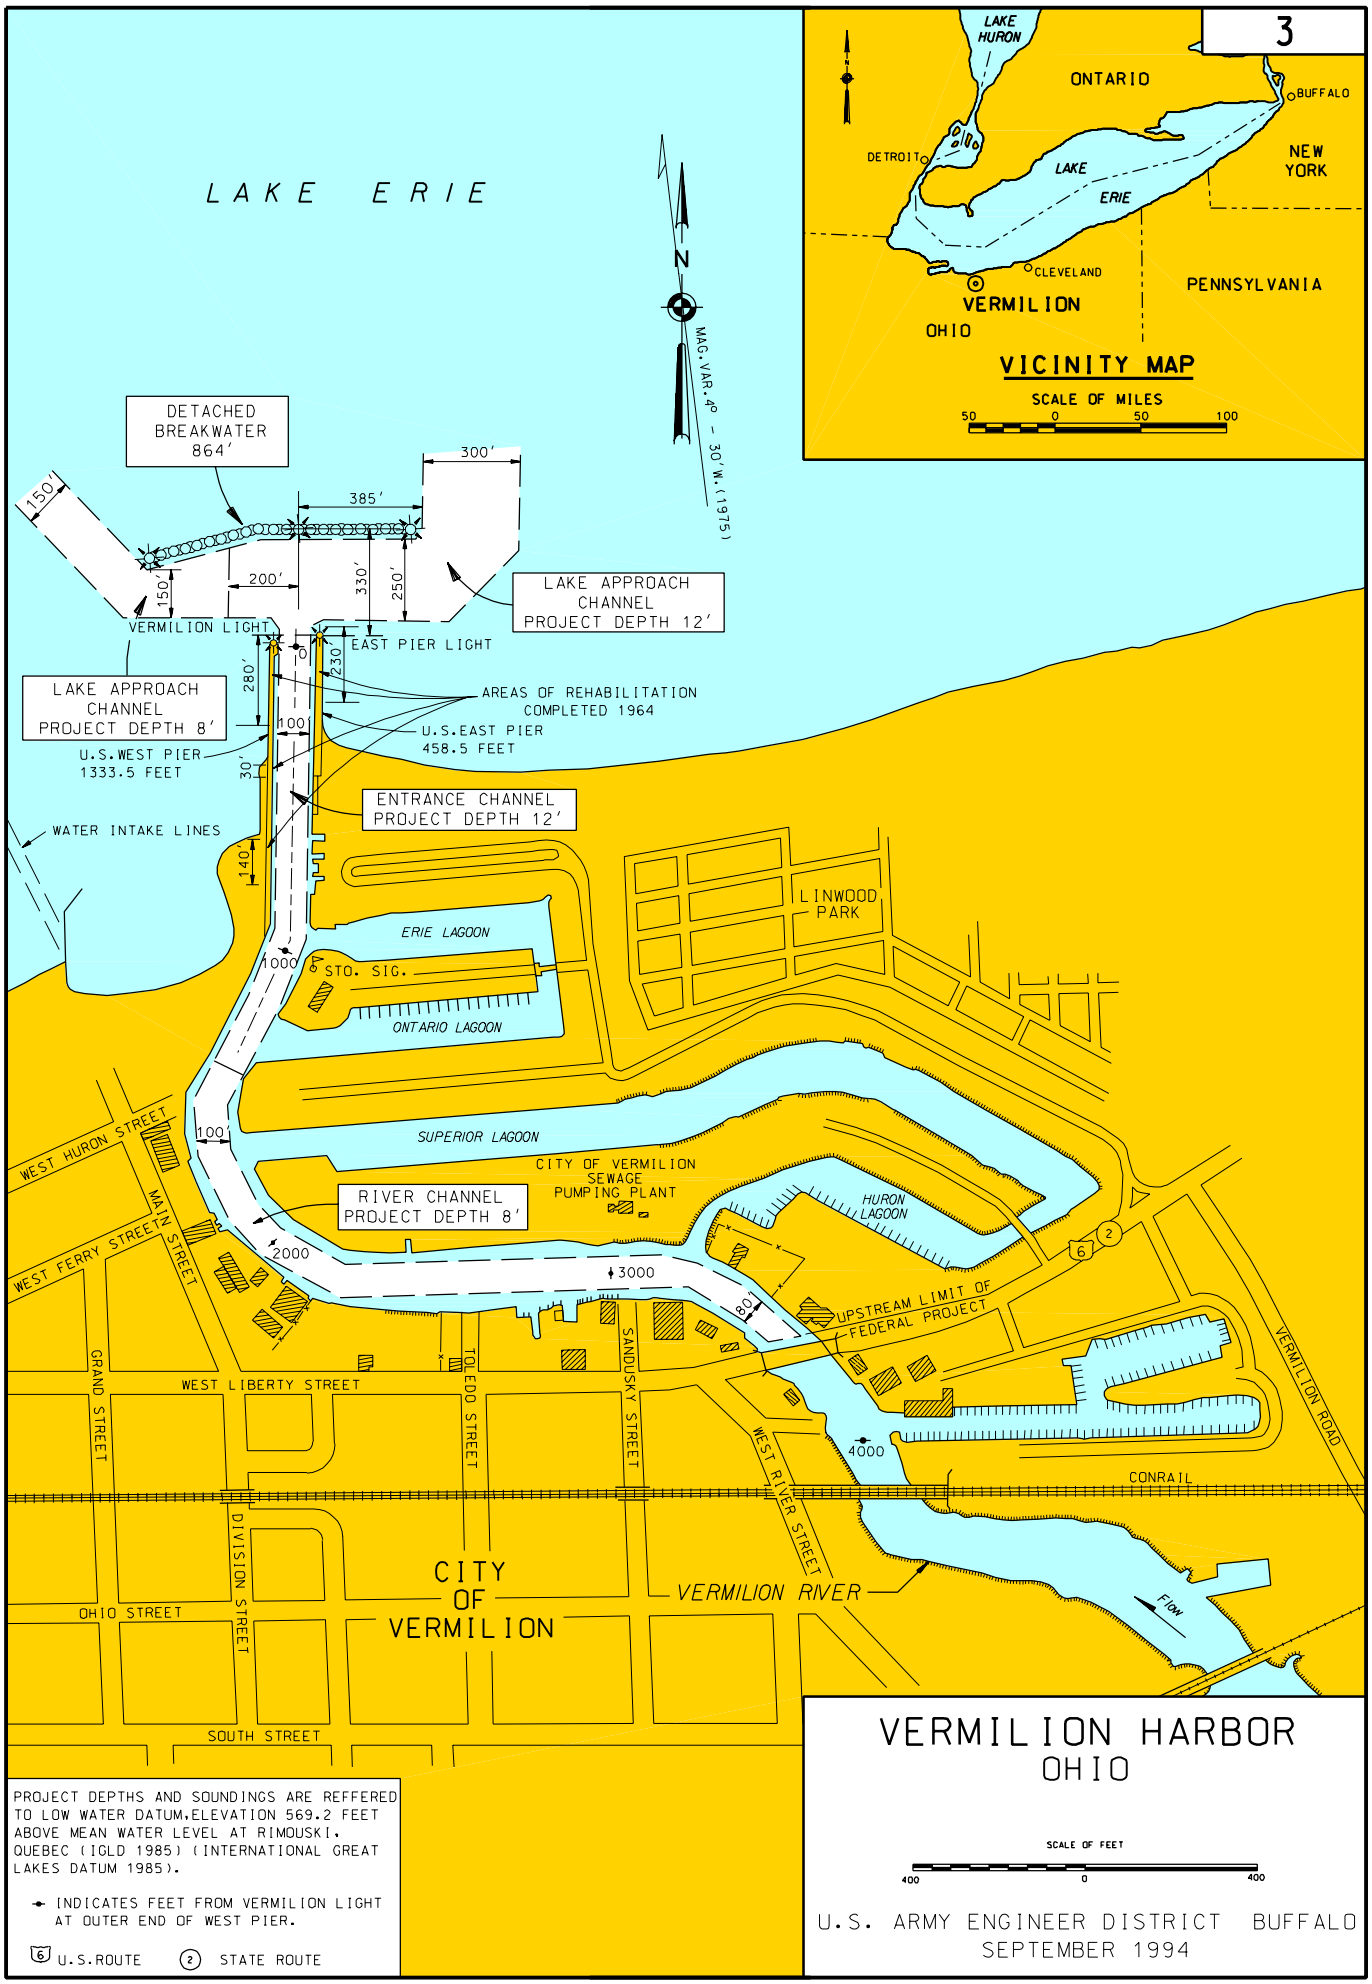
3
LAKE HURON
ONTARIO
BUFFALO
DETROIT
LAKE ERIE
NEW YORK
CLEVELAND
VERMILION
OHIO
PENNSYLVANIA
VICINITY MAP
SCALE OF MILES
50 0 50 100
LAKE ERIE
N
MAG. VAR. 4° - 30' W. (1975)
DETACHED BREAKWATER 864'
150'
385'
300'
200'
150'
330'
250'
LAKE APPROACH CHANNEL PROJECT DEPTH 12'
VERMILION LIGHT
EAST PIER LIGHT
280'
230'
LAKE APPROACH CHANNEL PROJECT DEPTH 8'
AREAS OF REHABILITATION COMPLETED 1964
100'
U.S. EAST PIER 458.5 FEET
U.S. WEST PIER 1333.5 FEET
30'
ENTRANCE CHANNEL PROJECT DEPTH 12'
WATER INTAKE LINES
140'
LINWOOD PARK
ERIE LAGOON
1000
STO. SIG.
ONTARIO LAGOON
SUPERIOR LAGOON
100'
WEST HURON STREET
MAIN STREET
WEST FERRY STREET
CITY OF VERMILION SEWAGE PUMPING PLANT
RIVER CHANNEL PROJECT DEPTH 8'
HURON LAGOON
2000
3000
80'
UPSTREAM LIMIT OF FEDERAL PROJECT
GRAND STREET
WEST LIBERTY STREET
TOLEDO STREET
SANDUSKY STREET
WEST RIVER STREET
4000
VERMILION ROAD
CONRAIL
DIVISION STREET
OHIO STREET
CITY OF VERMILION
VERMILION RIVER
FLOW
SOUTH STREET
PROJECT DEPTHS AND SOUNDINGS ARE REFFERED TO LOW WATER DATUM, ELEVATION 569.2 FEET ABOVE MEAN WATER LEVEL AT RIMOUSKI, QUEBEC (IGLD 1985) (INTERNATIONAL GREAT LAKES DATUM 1985).
INDICATES FEET FROM VERMILION LIGHT AT OUTER END OF WEST PIER.
6 U.S. ROUTE
2 STATE ROUTE
VERMILION HARBOR
OHIO
SCALE OF FEET
400 0 400
U.S. ARMY ENGINEER DISTRICT BUFFALO
SEPTEMBER 1994