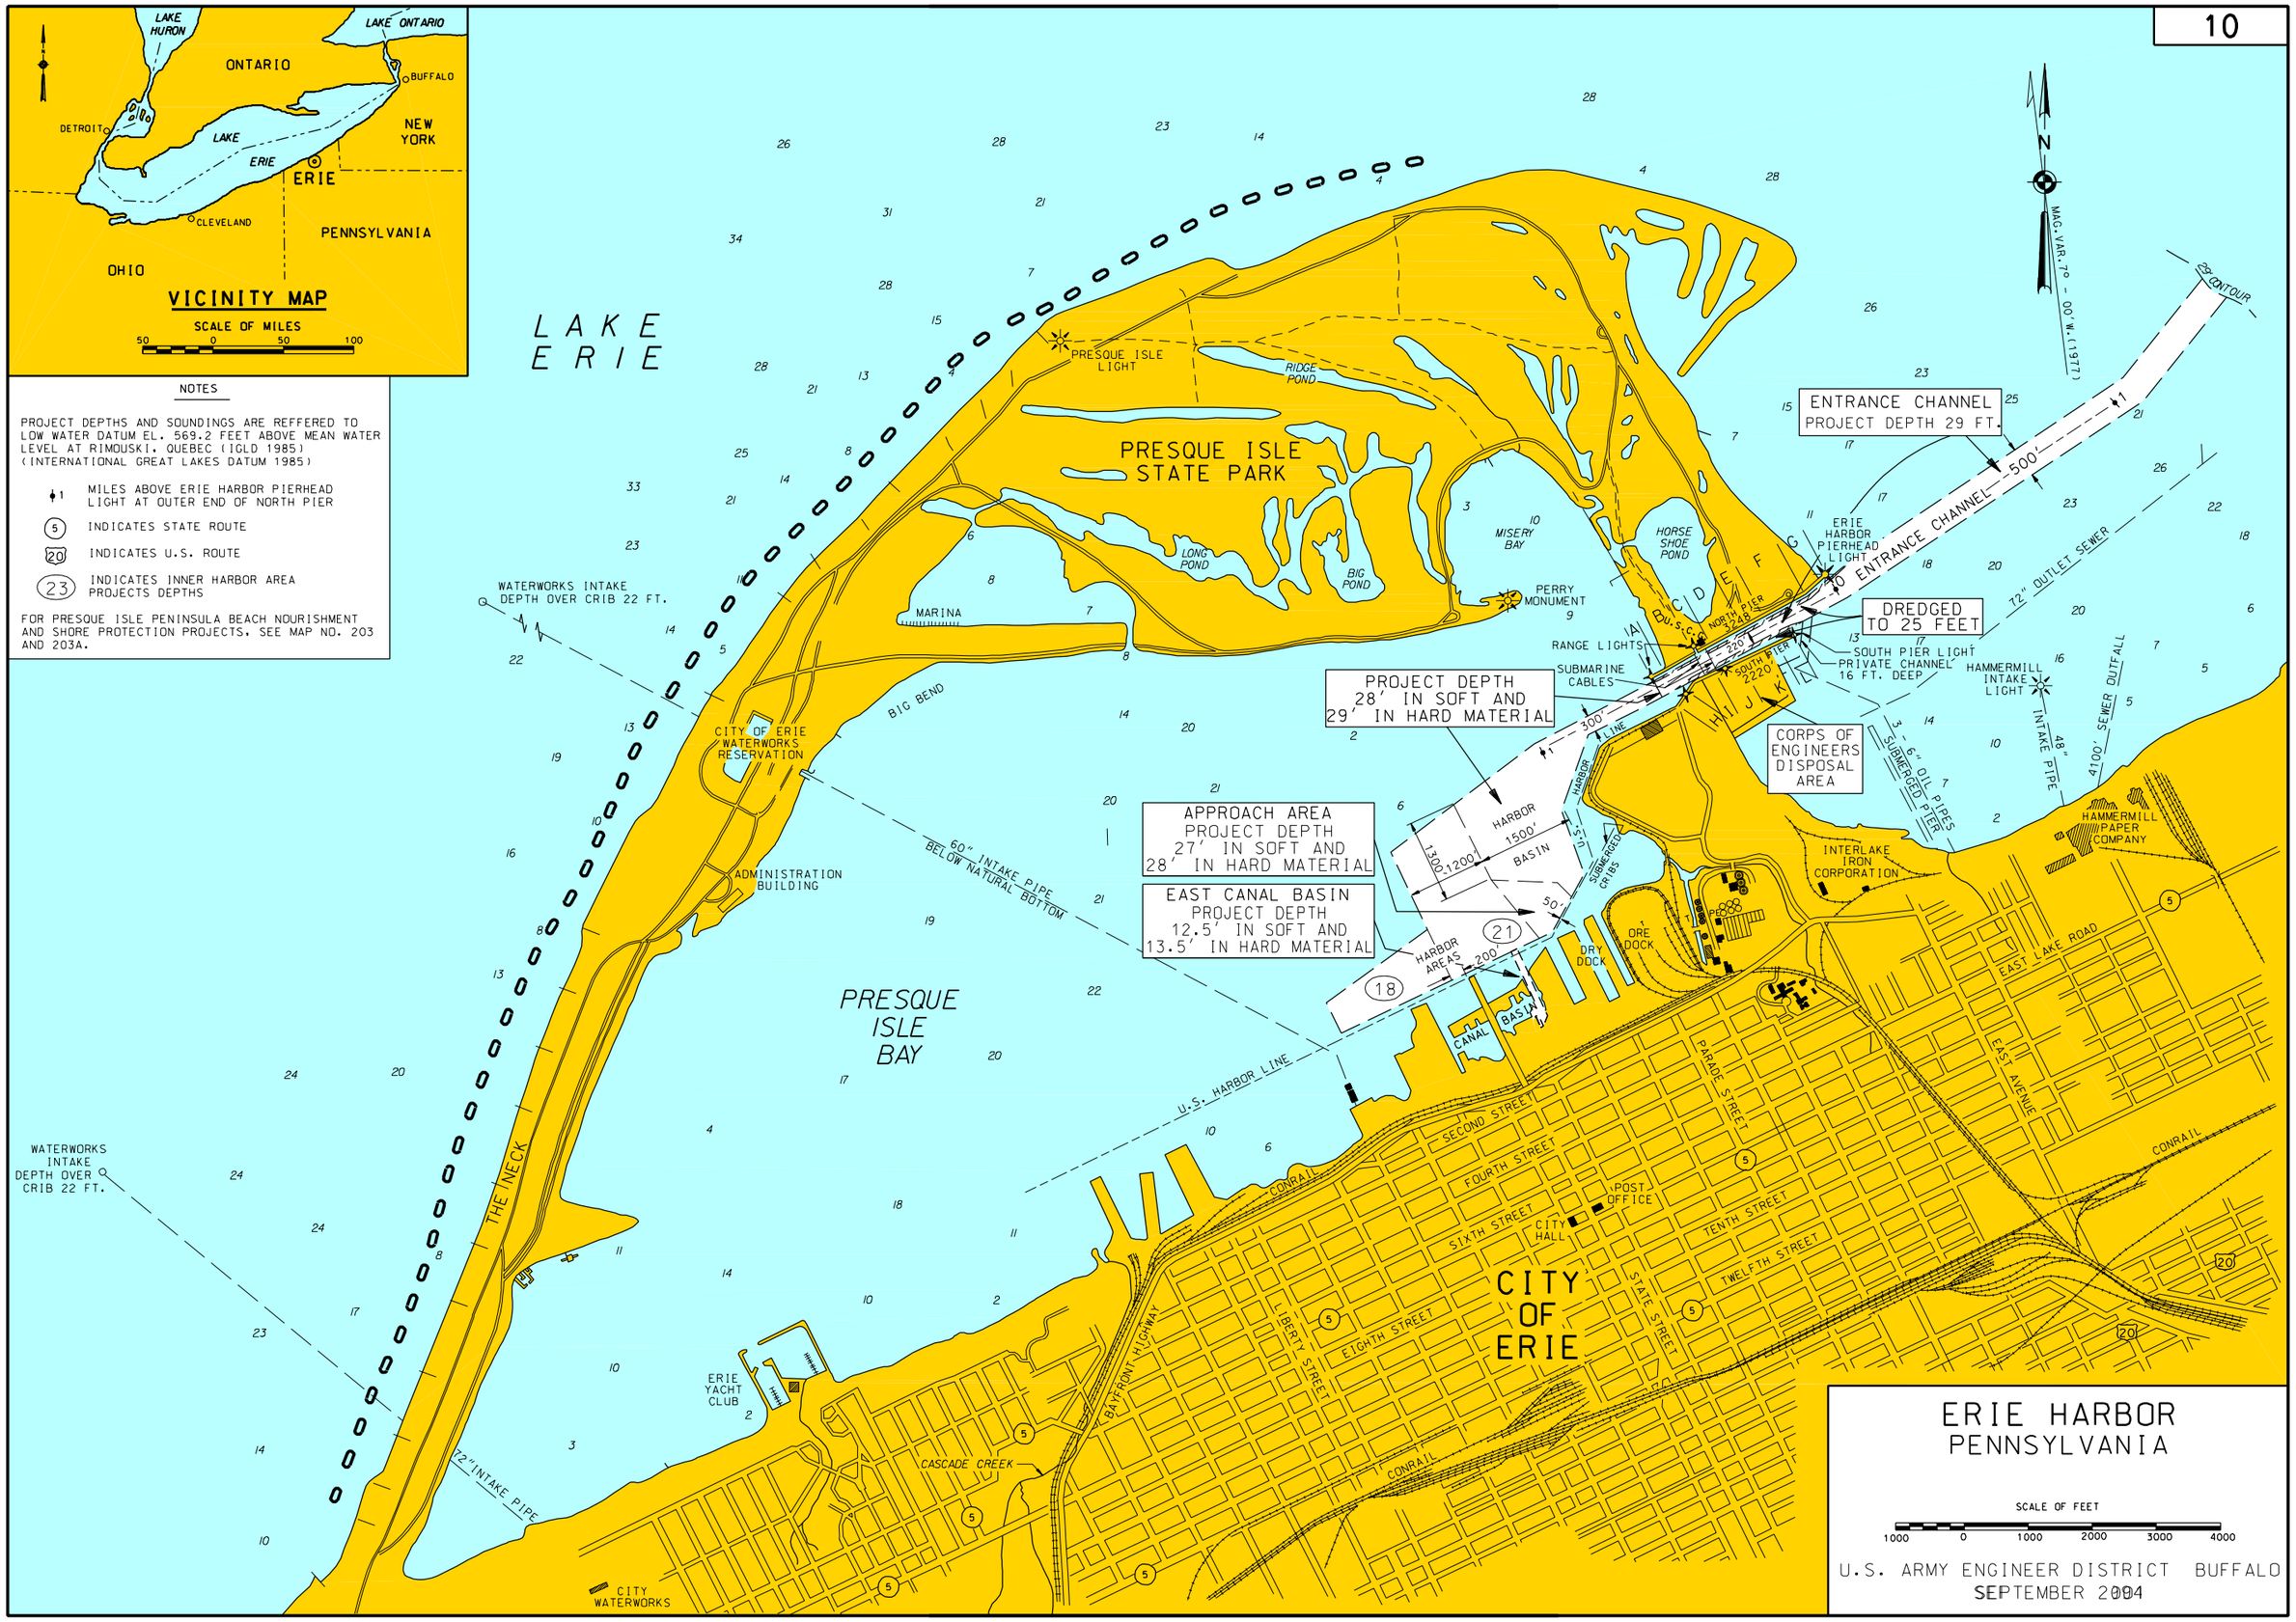
LAKE HURON
LAKE ONTARIO
ONTARIO
BUFFALO
DETROIT
LAKE ERIE
NEW YORK
ERIE
CLEVELAND
PENNSYLVANIA
OHIO
VICINITY MAP
SCALE OF MILES
50 0 50 100
NOTES
PROJECT DEPTHS AND SOUNDINGS ARE REFFERED TO LOW WATER DATUM EL. 569.2 FEET ABOVE MEAN WATER LEVEL AT RIMOUSKI, QUEBEC (IGLD 1985) (INTERNATIONAL GREAT LAKES DATUM 1985)
MILES ABOVE ERIE HARBOR PIERHEAD LIGHT AT OUTER END OF NORTH PIER
INDICATES STATE ROUTE
INDICATES U.S. ROUTE
INDICATES INNER HARBOR AREA PROJECTS DEPTHS
FOR PRESQUE ISLE PENINSULA BEACH NOURISHMENT AND SHORE PROTECTION PROJECTS, SEE MAP NO. 203 AND 203A.
LAKE ERIE
PRESQUE ISLE LIGHT
RIDGE POND
PRESQUE ISLE STATE PARK
LONG POND
BIG POND
MISERY BAY
HORSE SHOE POND
PERRY MONUMENT
MARINA
WATERWORKS INTAKE DEPTH OVER CRIB 22 FT.
BIG BEND
CITY OF ERIE WATERWORKS RESERVATION
ADMINISTRATION BUILDING
60" INTAKE PIPE BELOW NATURAL BOTTOM
PRESQUE ISLE BAY
U.S. HARBOR LINE
THE NECK
WATERWORKS INTAKE DEPTH OVER CRIB 22 FT.
72" INTAKE PIPE
ERIE YACHT CLUB
CASCADE CREEK
CITY WATERWORKS
RANGE LIGHTS
SUBMARINE CABLES
PROJECT DEPTH 28' IN SOFT AND 29' IN HARD MATERIAL
APPROACH AREA PROJECT DEPTH 27' IN SOFT AND 28' IN HARD MATERIAL
EAST CANAL BASIN PROJECT DEPTH 12.5' IN SOFT AND 13.5' IN HARD MATERIAL
HARBOR 1500' BASIN
HARBOR AREAS
CANAL
BASIN
DRY DOCK
ORE DOCK
ENTRANCE CHANNEL PROJECT DEPTH 29 FT.
ENTRANCE CHANNEL
ERIE HARBOR PIERHEAD LIGHT
DREDGED TO 25 FEET
NORTH PIER 2248'
SOUTH PIER 2220'
SOUTH PIER LIGHT
PRIVATE CHANNEL 16 FT. DEEP
CORPS OF ENGINEERS DISPOSAL AREA
SUBMERGED CRIBS
6" OIL PIPES SUBMERGED PIER
HAMMERMILL INTAKE LIGHT
48" INTAKE PIPE
4100' SEWER OUTFALL
72" OUTLET SEWER
INTERLAKE IRON CORPORATION
HAMMERMILL PAPER COMPANY
EAST LAKE ROAD
EAST AVENUE
CONRAIL
PARADE STREET
SECOND STREET
FOURTH STREET
SIXTH STREET
EIGHTH STREET
TENTH STREET
TWELFTH STREET
LIBERTY STREET
STATE STREET
BAYFRONT HIGHWAY
POST OFFICE
CITY HALL
CITY OF ERIE
MAG. VAR. 7° - 00' W. (1977)
N
ERIE HARBOR
PENNSYLVANIA
SCALE OF FEET
1000 0 1000 2000 3000 4000
U.S. ARMY ENGINEER DISTRICT BUFFALO
SEPTEMBER 2004