B4

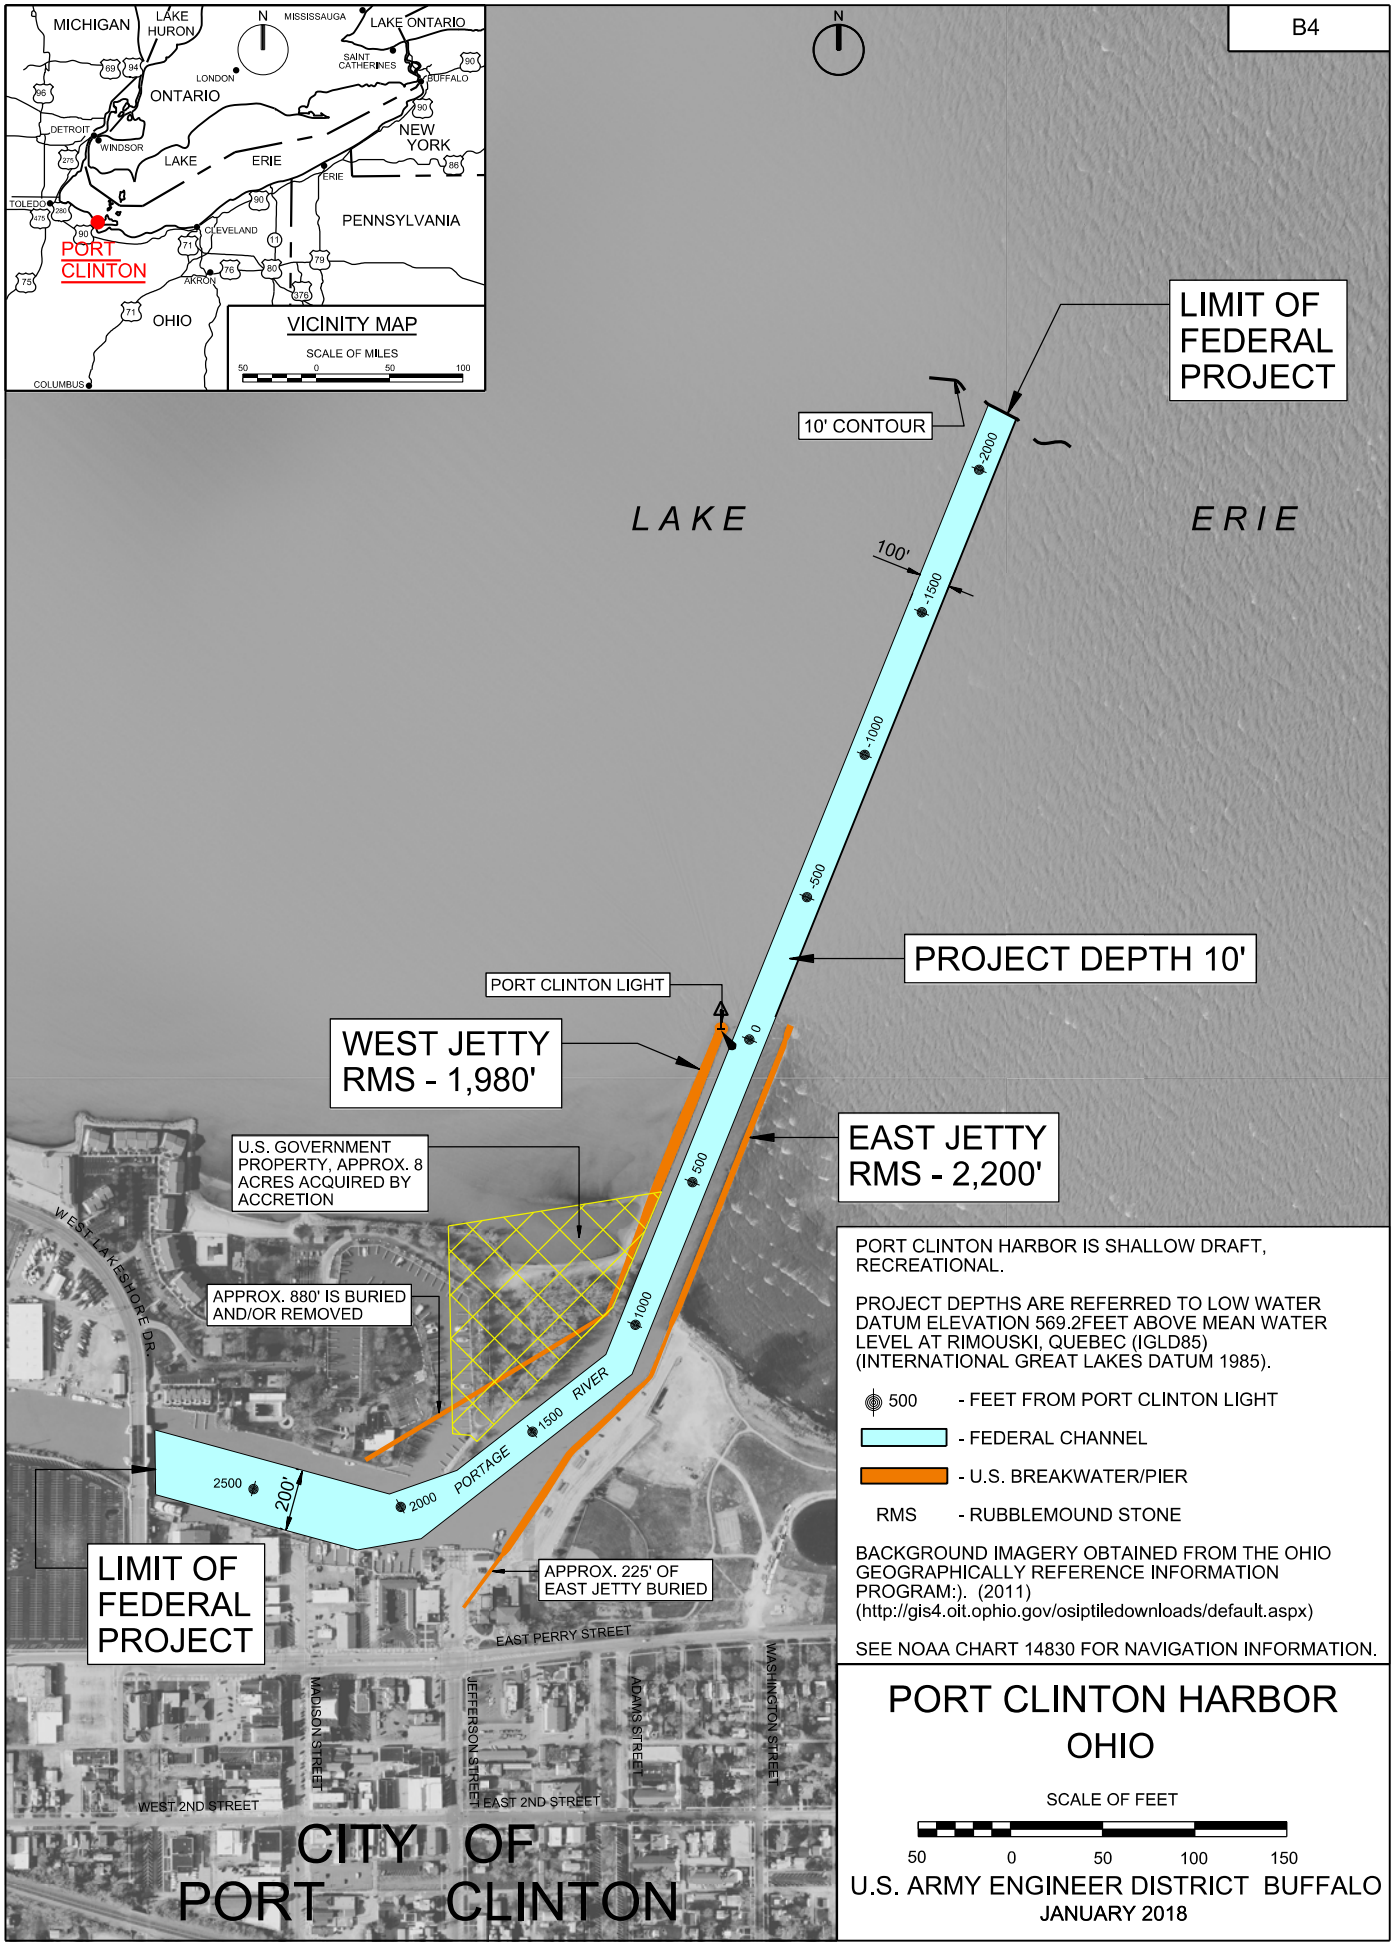
MICHIGAN
LAKE HURON
MISSISSAUGA
LAKE ONTARIO
SAINT CATHERINES
BUFFALO
LONDON
ONTARIO
DETROIT
WINDSOR
LAKE ERIE
NEW YORK
ERIE
TOLEDO
CLEVELAND
PENNSYLVANIA
PORT CLINTON
AKRON
OHIO
COLUMBUS
VICINITY MAP
SCALE OF MILES
LIMIT OF FEDERAL PROJECT
10' CONTOUR
LAKE ERIE
100'
PROJECT DEPTH 10'
PORT CLINTON LIGHT
WEST JETTY RMS - 1,980'
EAST JETTY RMS - 2,200'
U.S. GOVERNMENT PROPERTY, APPROX. 8 ACRES ACQUIRED BY ACCRETION
APPROX. 880' IS BURIED AND/OR REMOVED
WEST LAKESHORE DR.
PORTAGE RIVER
200'
LIMIT OF FEDERAL PROJECT
APPROX. 225' OF EAST JETTY BURIED
EAST PERRY STREET
MADISON STREET
JEFFERSON STREET
ADAMS STREET
WASHINGTON STREET
WEST 2ND STREET
EAST 2ND STREET
CITY OF PORT CLINTON
PORT CLINTON HARBOR IS SHALLOW DRAFT, RECREATIONAL.
PROJECT DEPTHS ARE REFERRED TO LOW WATER DATUM ELEVATION 569.2FEET ABOVE MEAN WATER LEVEL AT RIMOUSKI, QUEBEC (IGLD85) (INTERNATIONAL GREAT LAKES DATUM 1985).
500 - FEET FROM PORT CLINTON LIGHT
- FEDERAL CHANNEL
- U.S. BREAKWATER/PIER
RMS - RUBBLEMOUND STONE
BACKGROUND IMAGERY OBTAINED FROM THE OHIO GEOGRAPHICALLY REFERENCE INFORMATION PROGRAM:). (2011) (http://gis4.oit.ophio.gov/osiptiledownloads/default.aspx)
SEE NOAA CHART 14830 FOR NAVIGATION INFORMATION.
PORT CLINTON HARBOR
OHIO
SCALE OF FEET
50 0 50 100 150
U.S. ARMY ENGINEER DISTRICT BUFFALO
JANUARY 2018